

SURVEYED FOR 361 ML LLC
PROPERTY LOCATED AT BRIDGEHAMPTON
LOT No. 18
MAP OF MITCHELL LANE FARM
FILED: FEBRUARY 22, 1979; FILE No. 6789
TOWN OF SOUTHAMPTON
SUFFOLK COUNTY, NEW YORK
S.C.T.M. # 900-068-01-3.20
AREA = 40.500 SF = 0.930 AC
SCALE: 1"=40'

NOTE: THE EXISTENCE OF RIGHT OF WAYS,
WETLANDS AND/OR EASEMENTS OF RECORD
IF ANY, NOT SHOWN ARE NOT GUARANTEED.


NOTE: WATER SERVICE AND SEPTIC SYSTEM LOCATION
BY OTHERS.

SEPTIC LOCATION

	"A"	"B"
IA UNIT	47.5	50
D.B.	56	58.5
LP 1	58	57
LP 2	66	68.5

SEPTIC LOCATION

	"C"	"D"
S.T.	19	25
L.P.	31.5	35.5

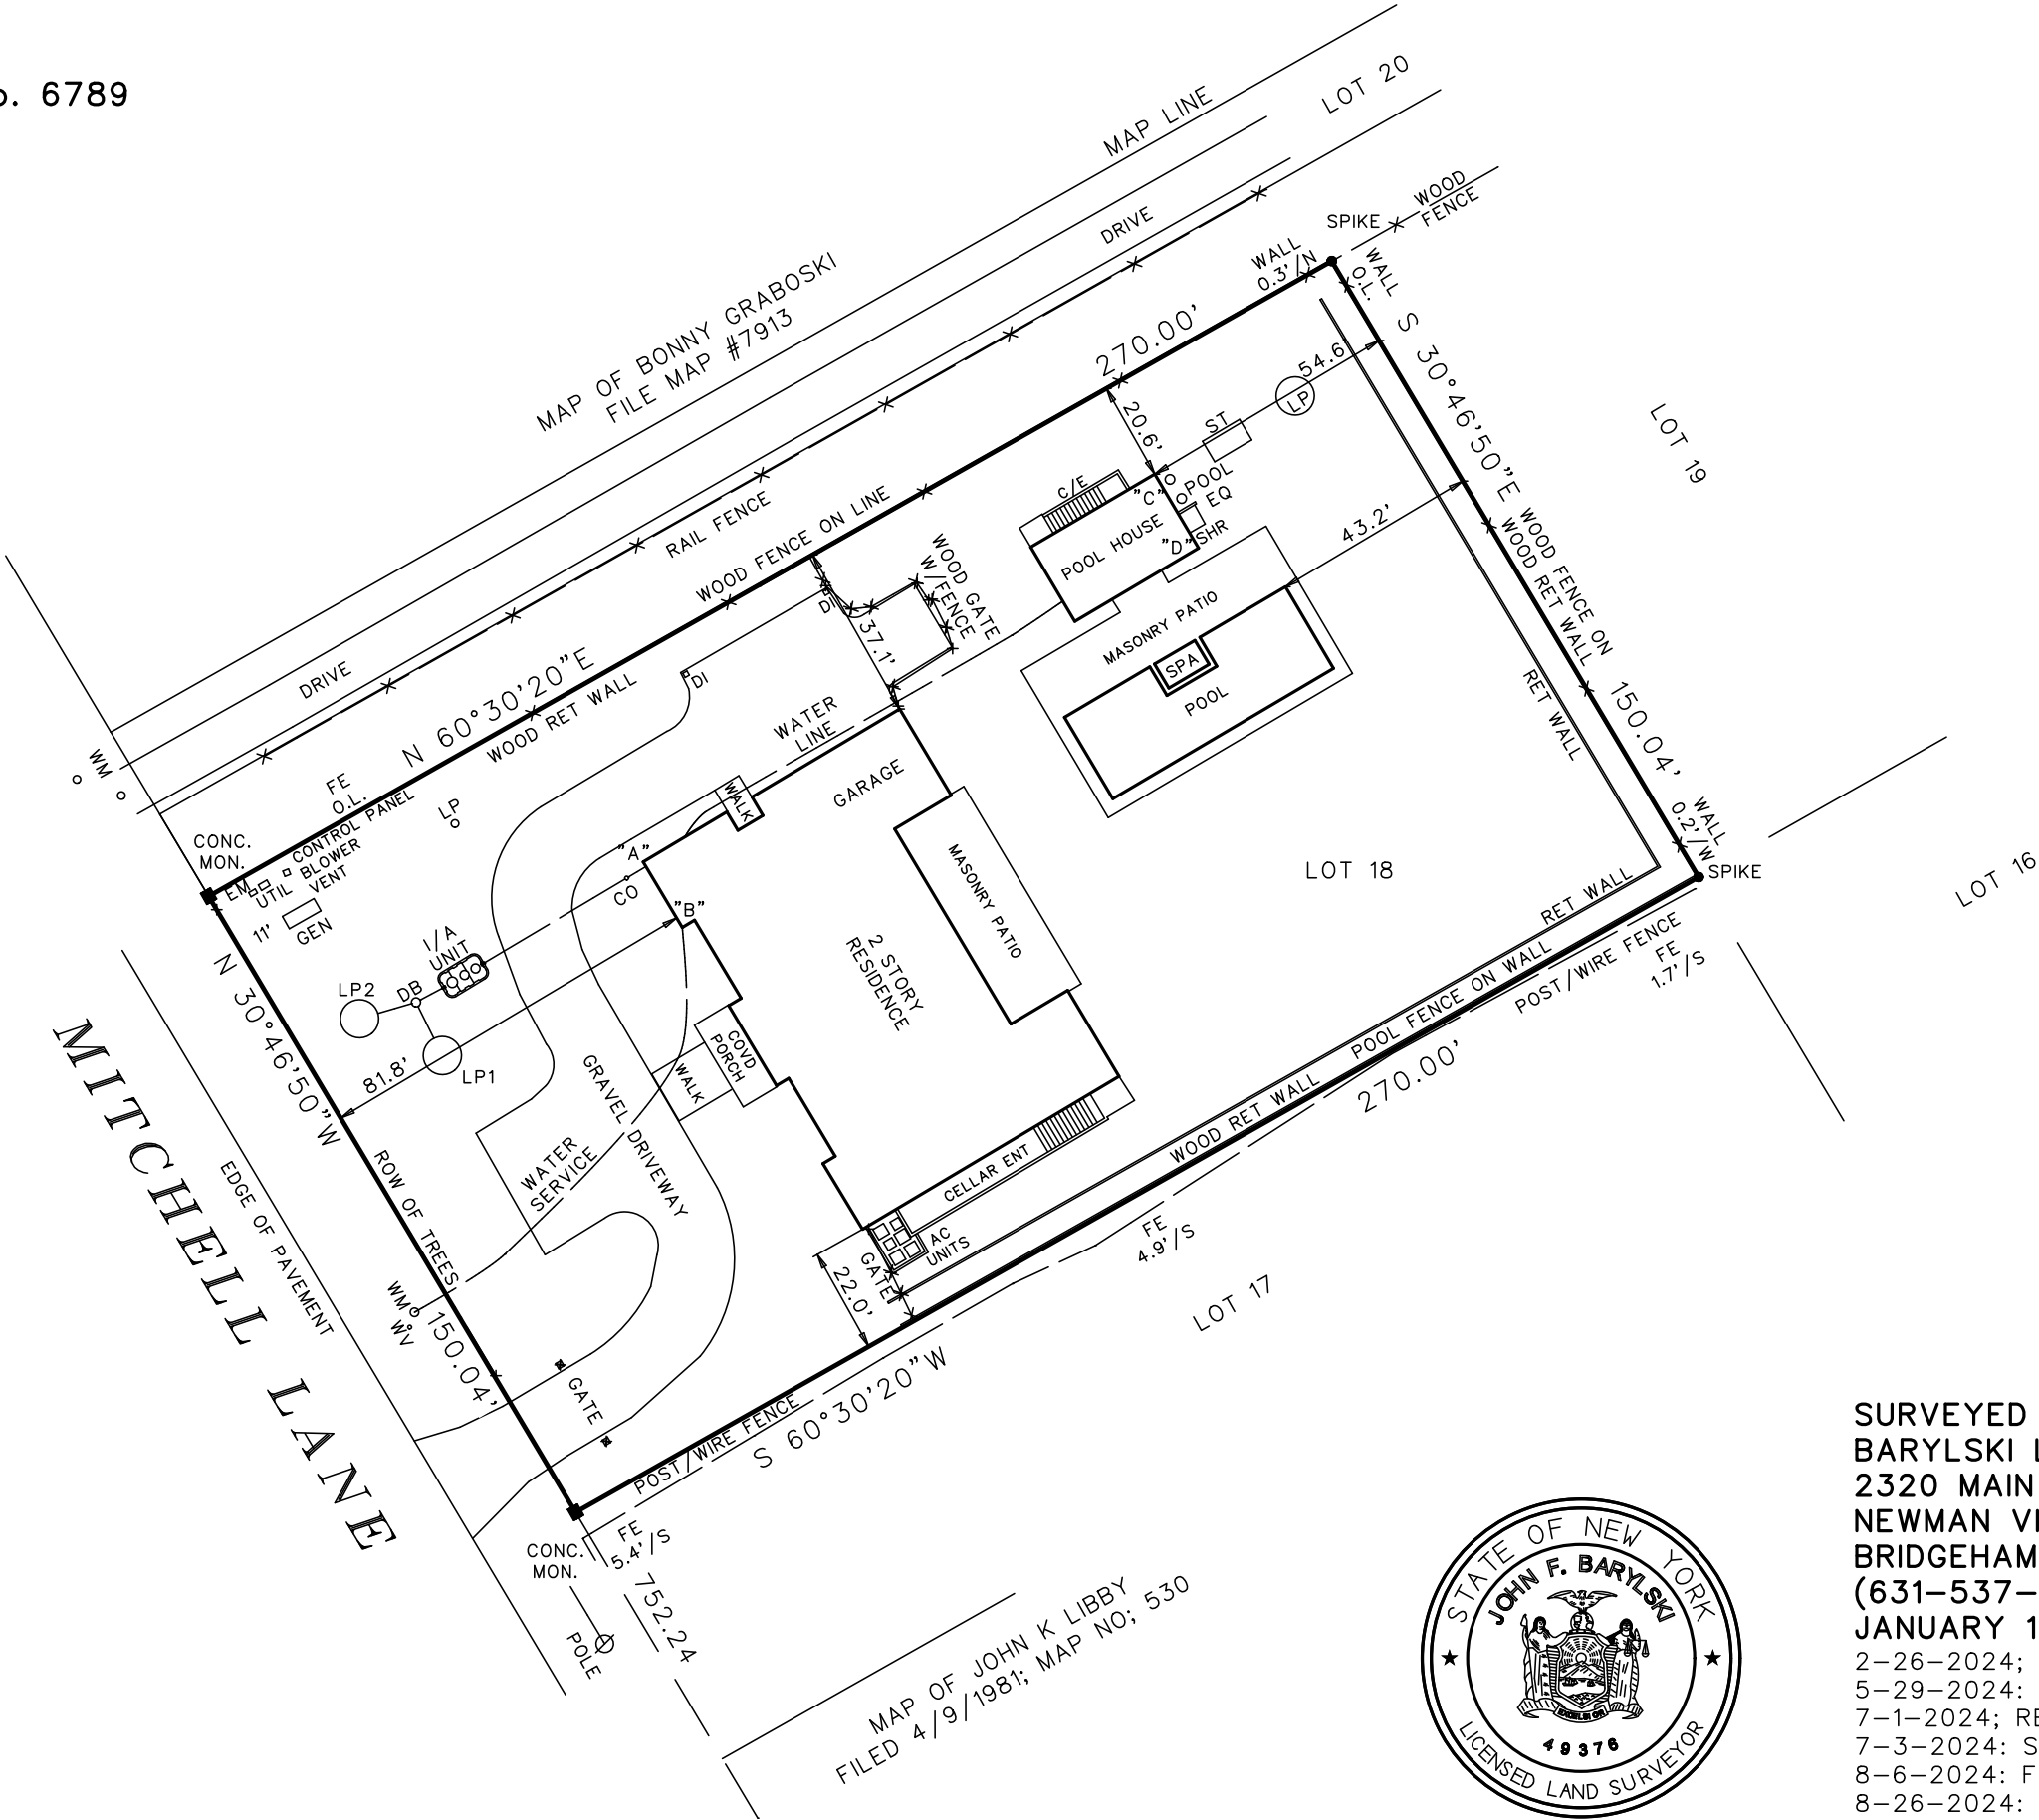

CERTIFIED TO:
361 ML LLC

John Barylski

26098-2

MAP OF JOHN K LIBBY
FILED 4/9/1981; MAP NO; 530



SURVEYED BY:
BARYLSKI LAND SURVEYING
2320 MAIN ST. P.O. BOX 1302
NEWMAN VILLAGE CONDO.
BRIDGEHAMPTON, NEW YORK
(631-537-7944)
JANUARY 10, 2024
2-26-2024; SITE PLAN
5-29-2024; STAKEOUT
7-1-2024; REVISE SITE PLAN
7-3-2024; STAKEOUT
8-6-2024; FIRST LOCATION
8-26-2024; STAKEOUT
4-11-2025; FINAL SURVEY