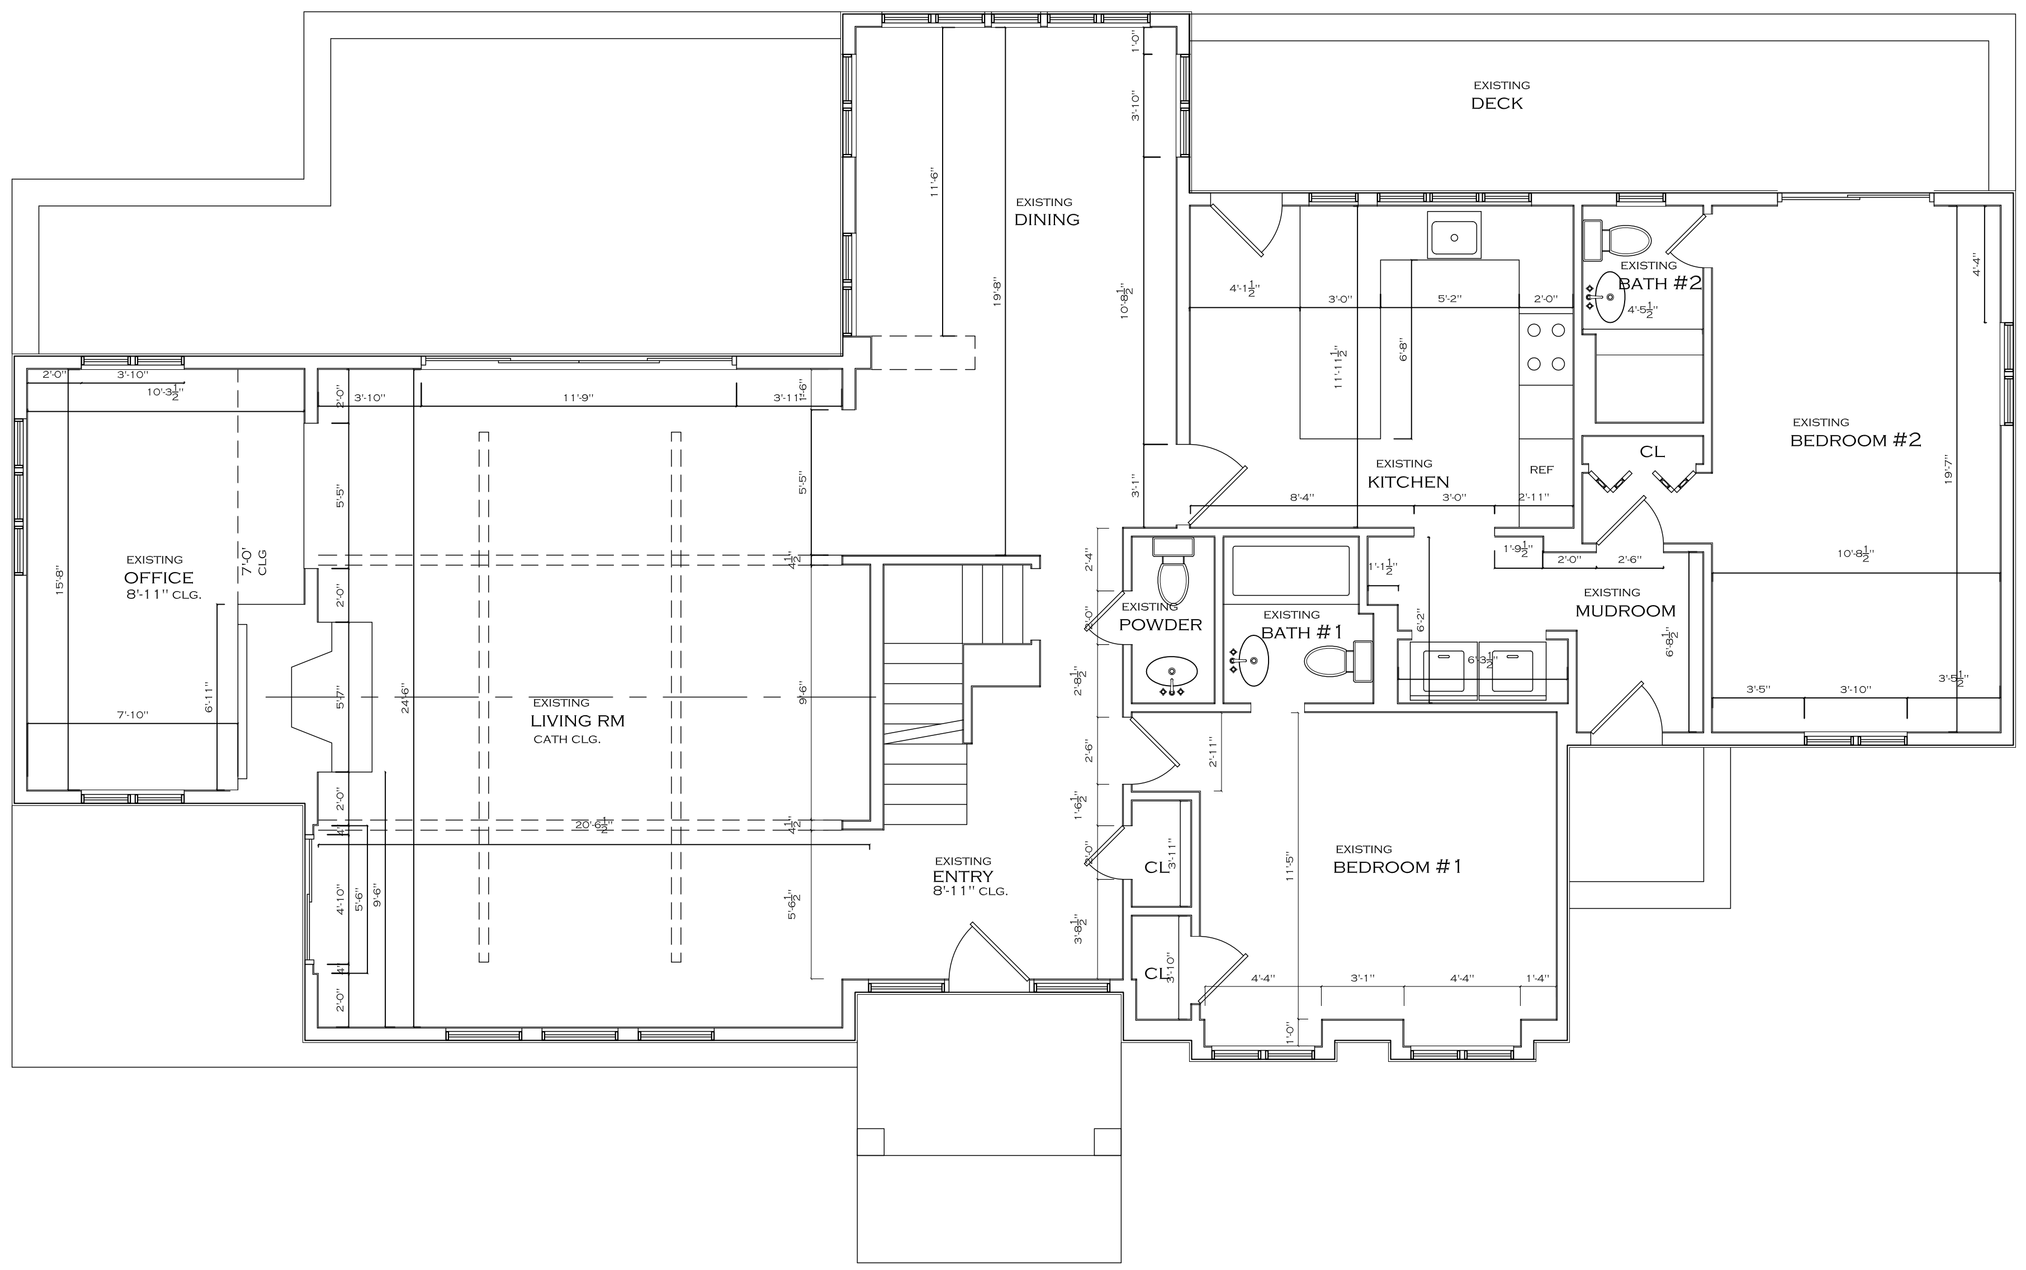

FIRST FLOOR GROSS FLOOR AREA = 1962 SF

1 First Floor Plan
SCALE: 1/4" = 1'-0"

Berkowitz

R E S I D E N C E

148 Jobs Ln. Bridgehampton, NY

Siyu Liu Architect
40 Long Pond Road, Wading River, NY 11792
6 3 1 9 2 9 0 4 8 0
Siyuliu.architect@gmail.com

TITLE

Plans

DATE JAN. 2014
SCALE 1/4" = 1'-0"

R E V I S I O N S

NO.	DATE	DESCRIPTION
1		

DWG. NO.

A .2