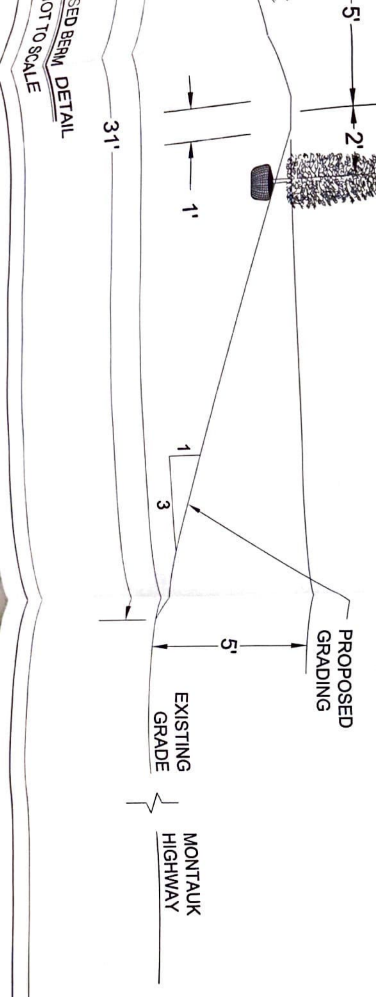

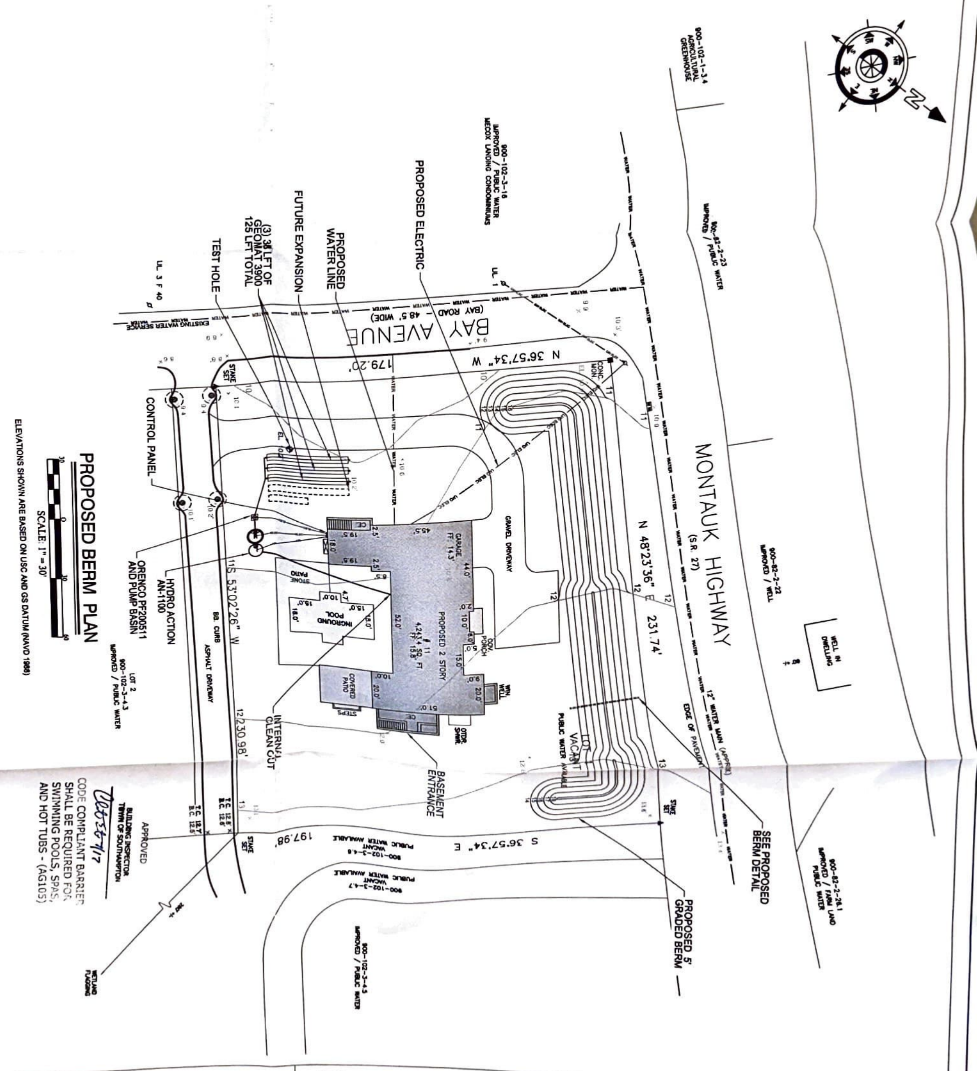

APPROVED
BUILDING INSPECTOR
TOWN OF SOUTHAMPTON
4/17

CODE COMPLIANT BARRIER SHALL BE REQUIRED FOR SWIMMING POOLS, SPAS, AND HOT TUBS - (AG105)

POOL MAIN DRAIN TO BE PIPED ACCORDING TO TO NYS RESIDENTIAL CODE AG106

Permit approval conditional
Subject to field inspection

New York 811
New York State Law
You Must Call 811
Before You Dig

TOWN OF SOUTHAMPTON ZONING REGULATIONS AND BUILDING CODE AND THE CODE OF THE PROVISIONS OF THE NY STATE FIRE PREVENTION STRUCTURE THAT DOES NOT CONFORM TO THE USE OR OCCUPANCY OF A BUILDING OR ING, CONSTRUCTION, ALTERATION, REMOVAL, REPRESENTATIVE SHALL LEGALIZE THE ERECT- PART OF THE BUILDING INSPECTOR OR HIS NO OVERSIGHT, ERROR OR OMMISSION ON THE

DiLandro Andrews
Engineering

158 County Rd. 39
Suite 10
Southampton, N.Y.11968
Office/Fax (631) 259-3959

Professional Seal
PAUL W. DILANDRO
097252

TITLE :

11 BAY AVENUE
WATER MILL, NY 11976
S.C.T.M.#900-102-3-4.2
-

PROJECT :

I/A OWT SEPTIC DESIGN
HYDRO ACTION AN-1100
(3) 41.6 LFT OF GEOMAT 3900
ORENCO PUMP PF200511

Revisions		
No.	Date	Description
1	-/-/-	—
2	-/-/-	—
3	-/-/-	—
4		
5		

Designed By : PD
Drawn By : RW
Checked By : JL
Date : 4/10/2023
Scale : NOTED

C-4
Sheet #

DRAWING IS INTENDED TO BE 34"x22" TO SCAL

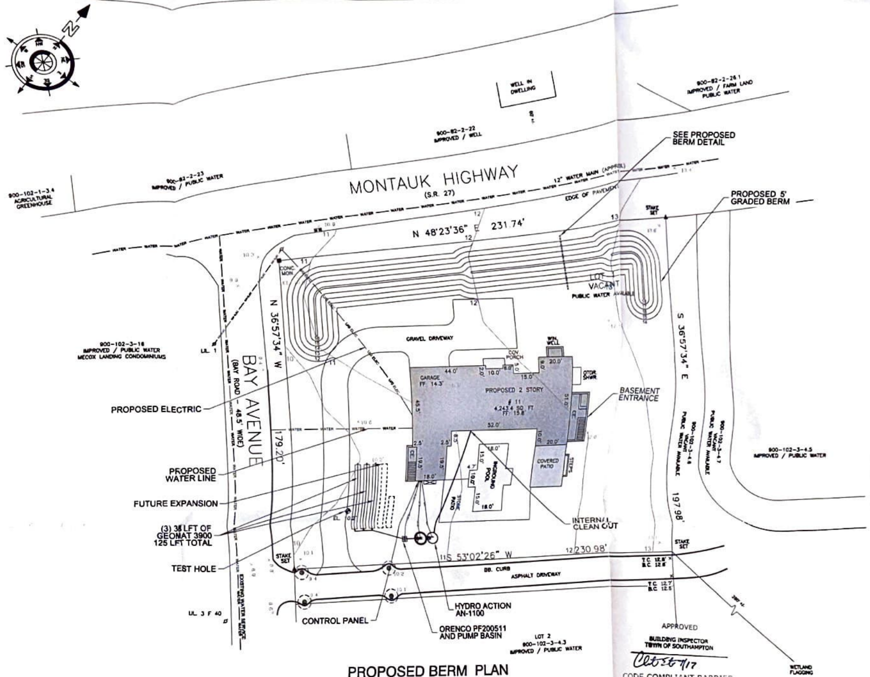

PROPOSED BERM PLAN

SCALE: 1" = 30'

ELEVATIONS SHOWN ARE BASED ON USC AND GS DATUM (NAVD 1988)

APPROVED

BUILDING INSPECTOR
TOWN OF SOUTHAMPTON

CODE COMPLIANT BARRIER
SHALL BE REQUIRED FOR
SWIMMING POOLS, SPAS,
AND HOT TUBS - (AG105)

POOL MAIN DRAIN TO BE
PIPED ACCORDING TO
TO NYS RESIDENTIAL CODE
AG106

Permit approval conditional
Subject to field inspection

NO OVERSIGHT, ERROR OR OMMISSION ON THE PART OF THE BUILDING INSPECTOR OR HIS REPRESENTATIVE SHALL LEGALIZE THE ERECTING, CONSTRUCTION, ALTERATION, REMOVAL, USE OR OCCUPANCY OF A BUILDING OR STRUCTURE THAT DOES NOT CONFORM TO THE PROVISIONS OF THE NY STATE FIRE PREVENTION AND BUILDING CODE AND THE CODE OF THE TOWN OF SOUTHAMPTON ZONING REGULATIONS

New York 811

New York State Law
You Must Call 811
Before You Dig

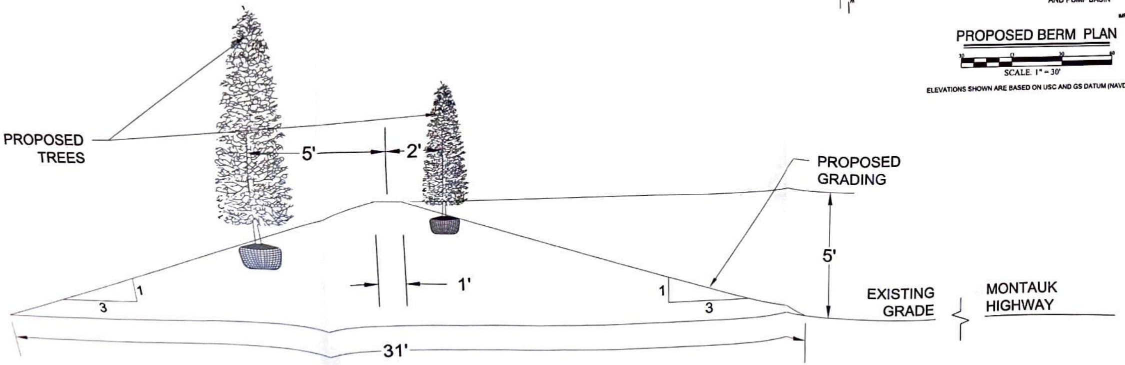

PROPOSED BERM DETAIL

NOT TO SCALE

DiLandro Andrews
Engineering

158 County Rd. 39
Suite 10
Southampton, N.Y.11968

Office/Fax (631) 259-3959

Professional Seal

PAUL W. DILANDRO
097252

TITLE :
11 BAY AVENUE
WATER MILL, NY 11976
S.C.T.M.#900-102-3-4.2
-

PROJECT :
I/A OWT SEPTIC DESIGN
HYDRO ACTION AN-1100
(3) 41.6 LFT OF GEOMAT 3900
ORENCO PUMP PF200511

Revisions

No	Date	Description
1	-/-/-	—
2	-/-/-	—
3	-/-/-	—
4		
5		

Designed By	PD
Drawn By :	RW
Checked By :	JL
Date :	4/10/2023
Scale :	NOTED

C-4

Sheet #

DRAWING IS INTENDED TO BE 34"x22" TO SCA