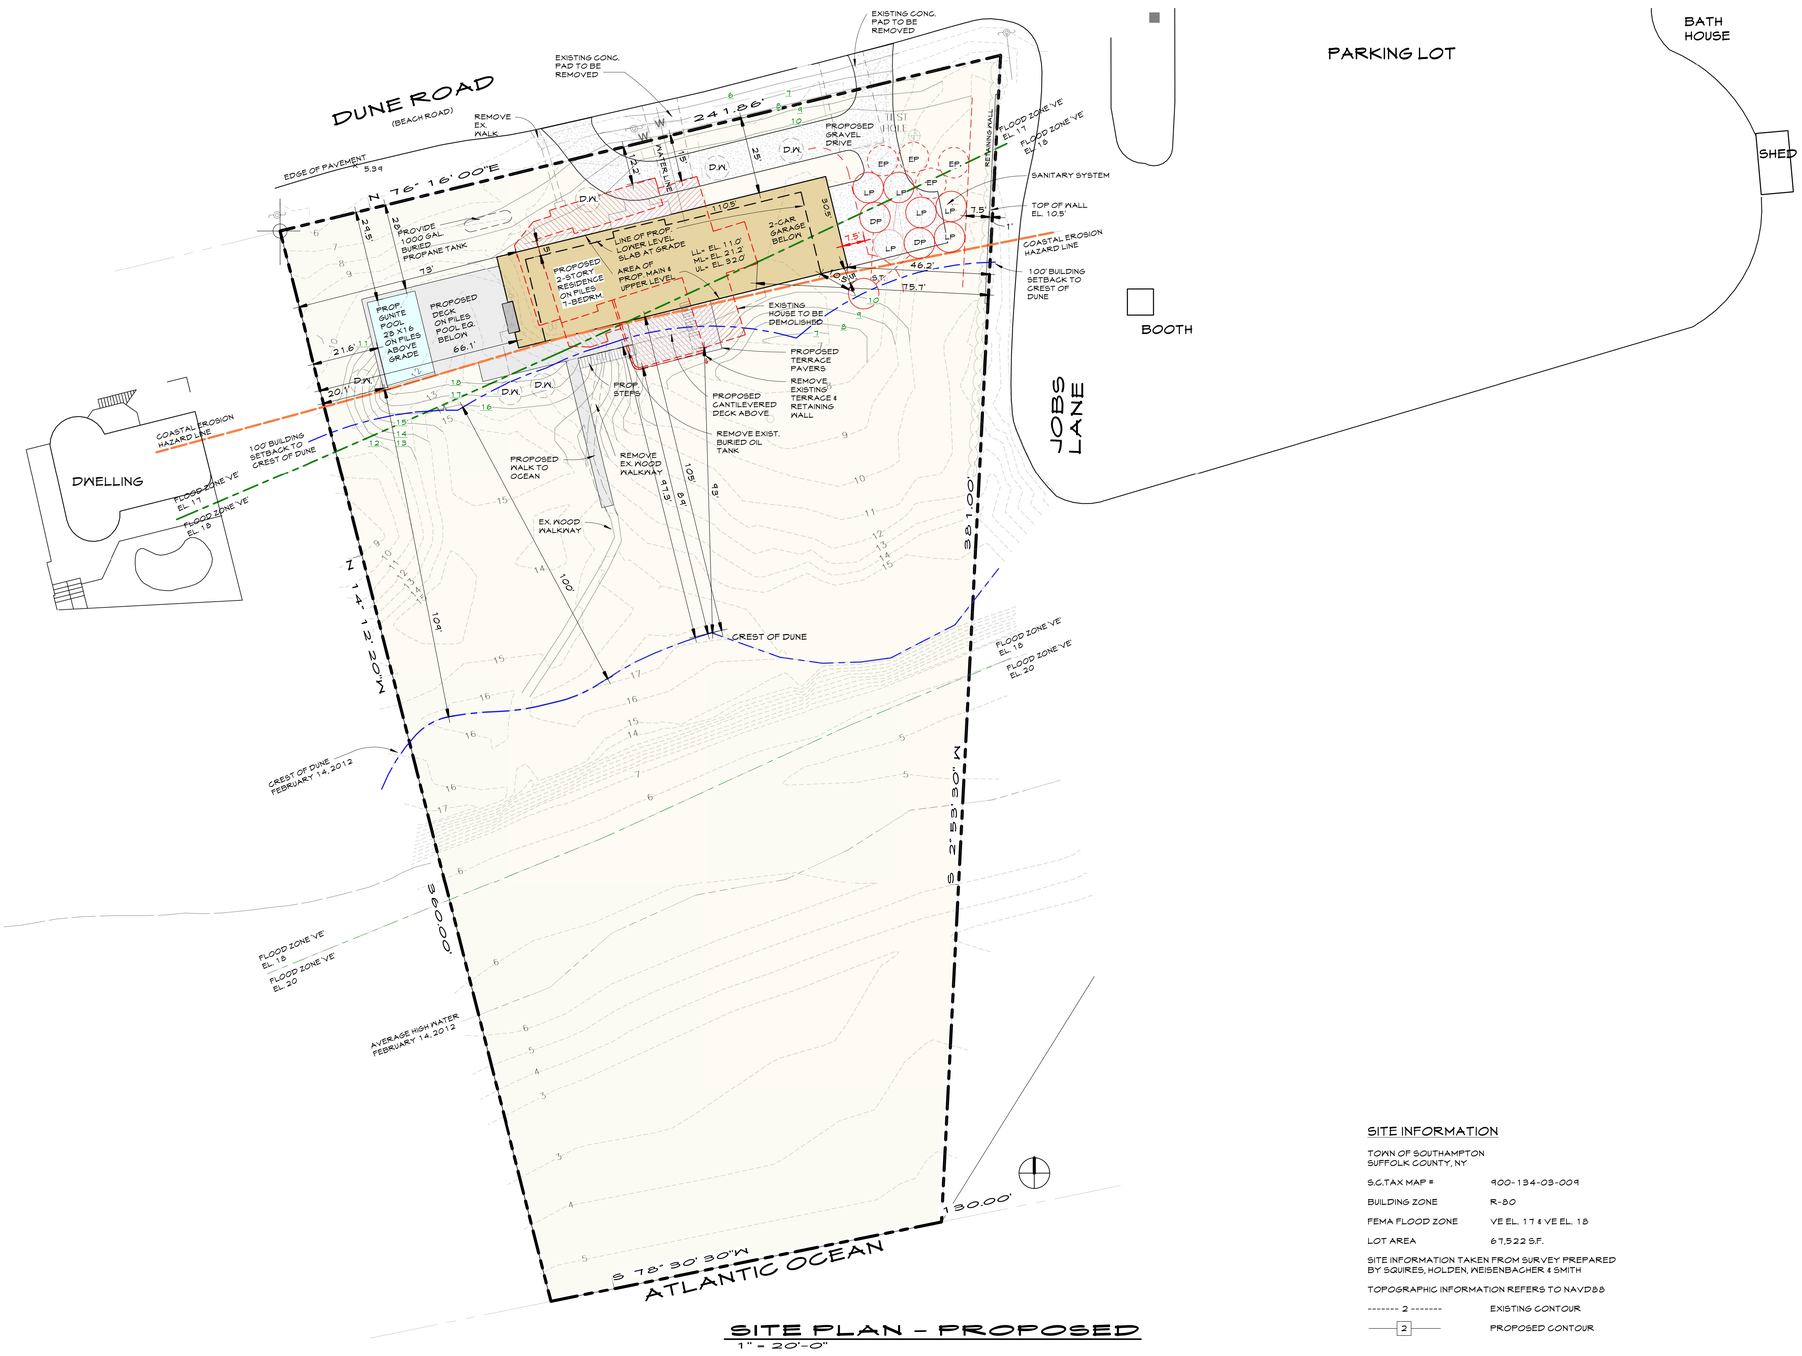

SITE PLAN - PROPOSED
1" = 20'-0"

SITE INFORMATION

TOWN OF SOUTHAMPTON
SUFFOLK COUNTY, NY

S.C.TAX MAP #	900-134-03-009
BUILDING ZONE	R-80
FEMA FLOOD ZONE	VE EL. 17 & VE EL. 18
LOT AREA	67,522 S.F.

SITE INFORMATION TAKEN FROM SURVEY PREPARED BY SQUIRES, HOLDEN, WEISENBACHER & SMITH

TOPOGRAPHIC INFORMATION REFERS TO NAVD88

------- 2 ------- EXISTING CONTOUR

2 PROPOSED CONTOUR

REVISIONS

NO.	DESCRIPTION	DATE
6	CONTRACT SET	07/14/14
1	ISSUED FOR BID	03-24-14
	ISSUED	03/05/14

NORTH

ARSLANIAN RESIDENCE
15 DUNE ROAD
BRIDGEHAMPTON, NY

SITE PLAN

MARK C. MATTHEWS ARCHITECTURE, P.C.
54 HAMPTON ROAD
SOUTHAMPTON, NY. 11968
P: (631) 283-5647 F: (631) 283-8984
EMAIL: office@matthewsarchitect.com

DRAWN BY: -

SCALE: AS NOTED

.C-1

2/12/2015 10:12:26 AM