



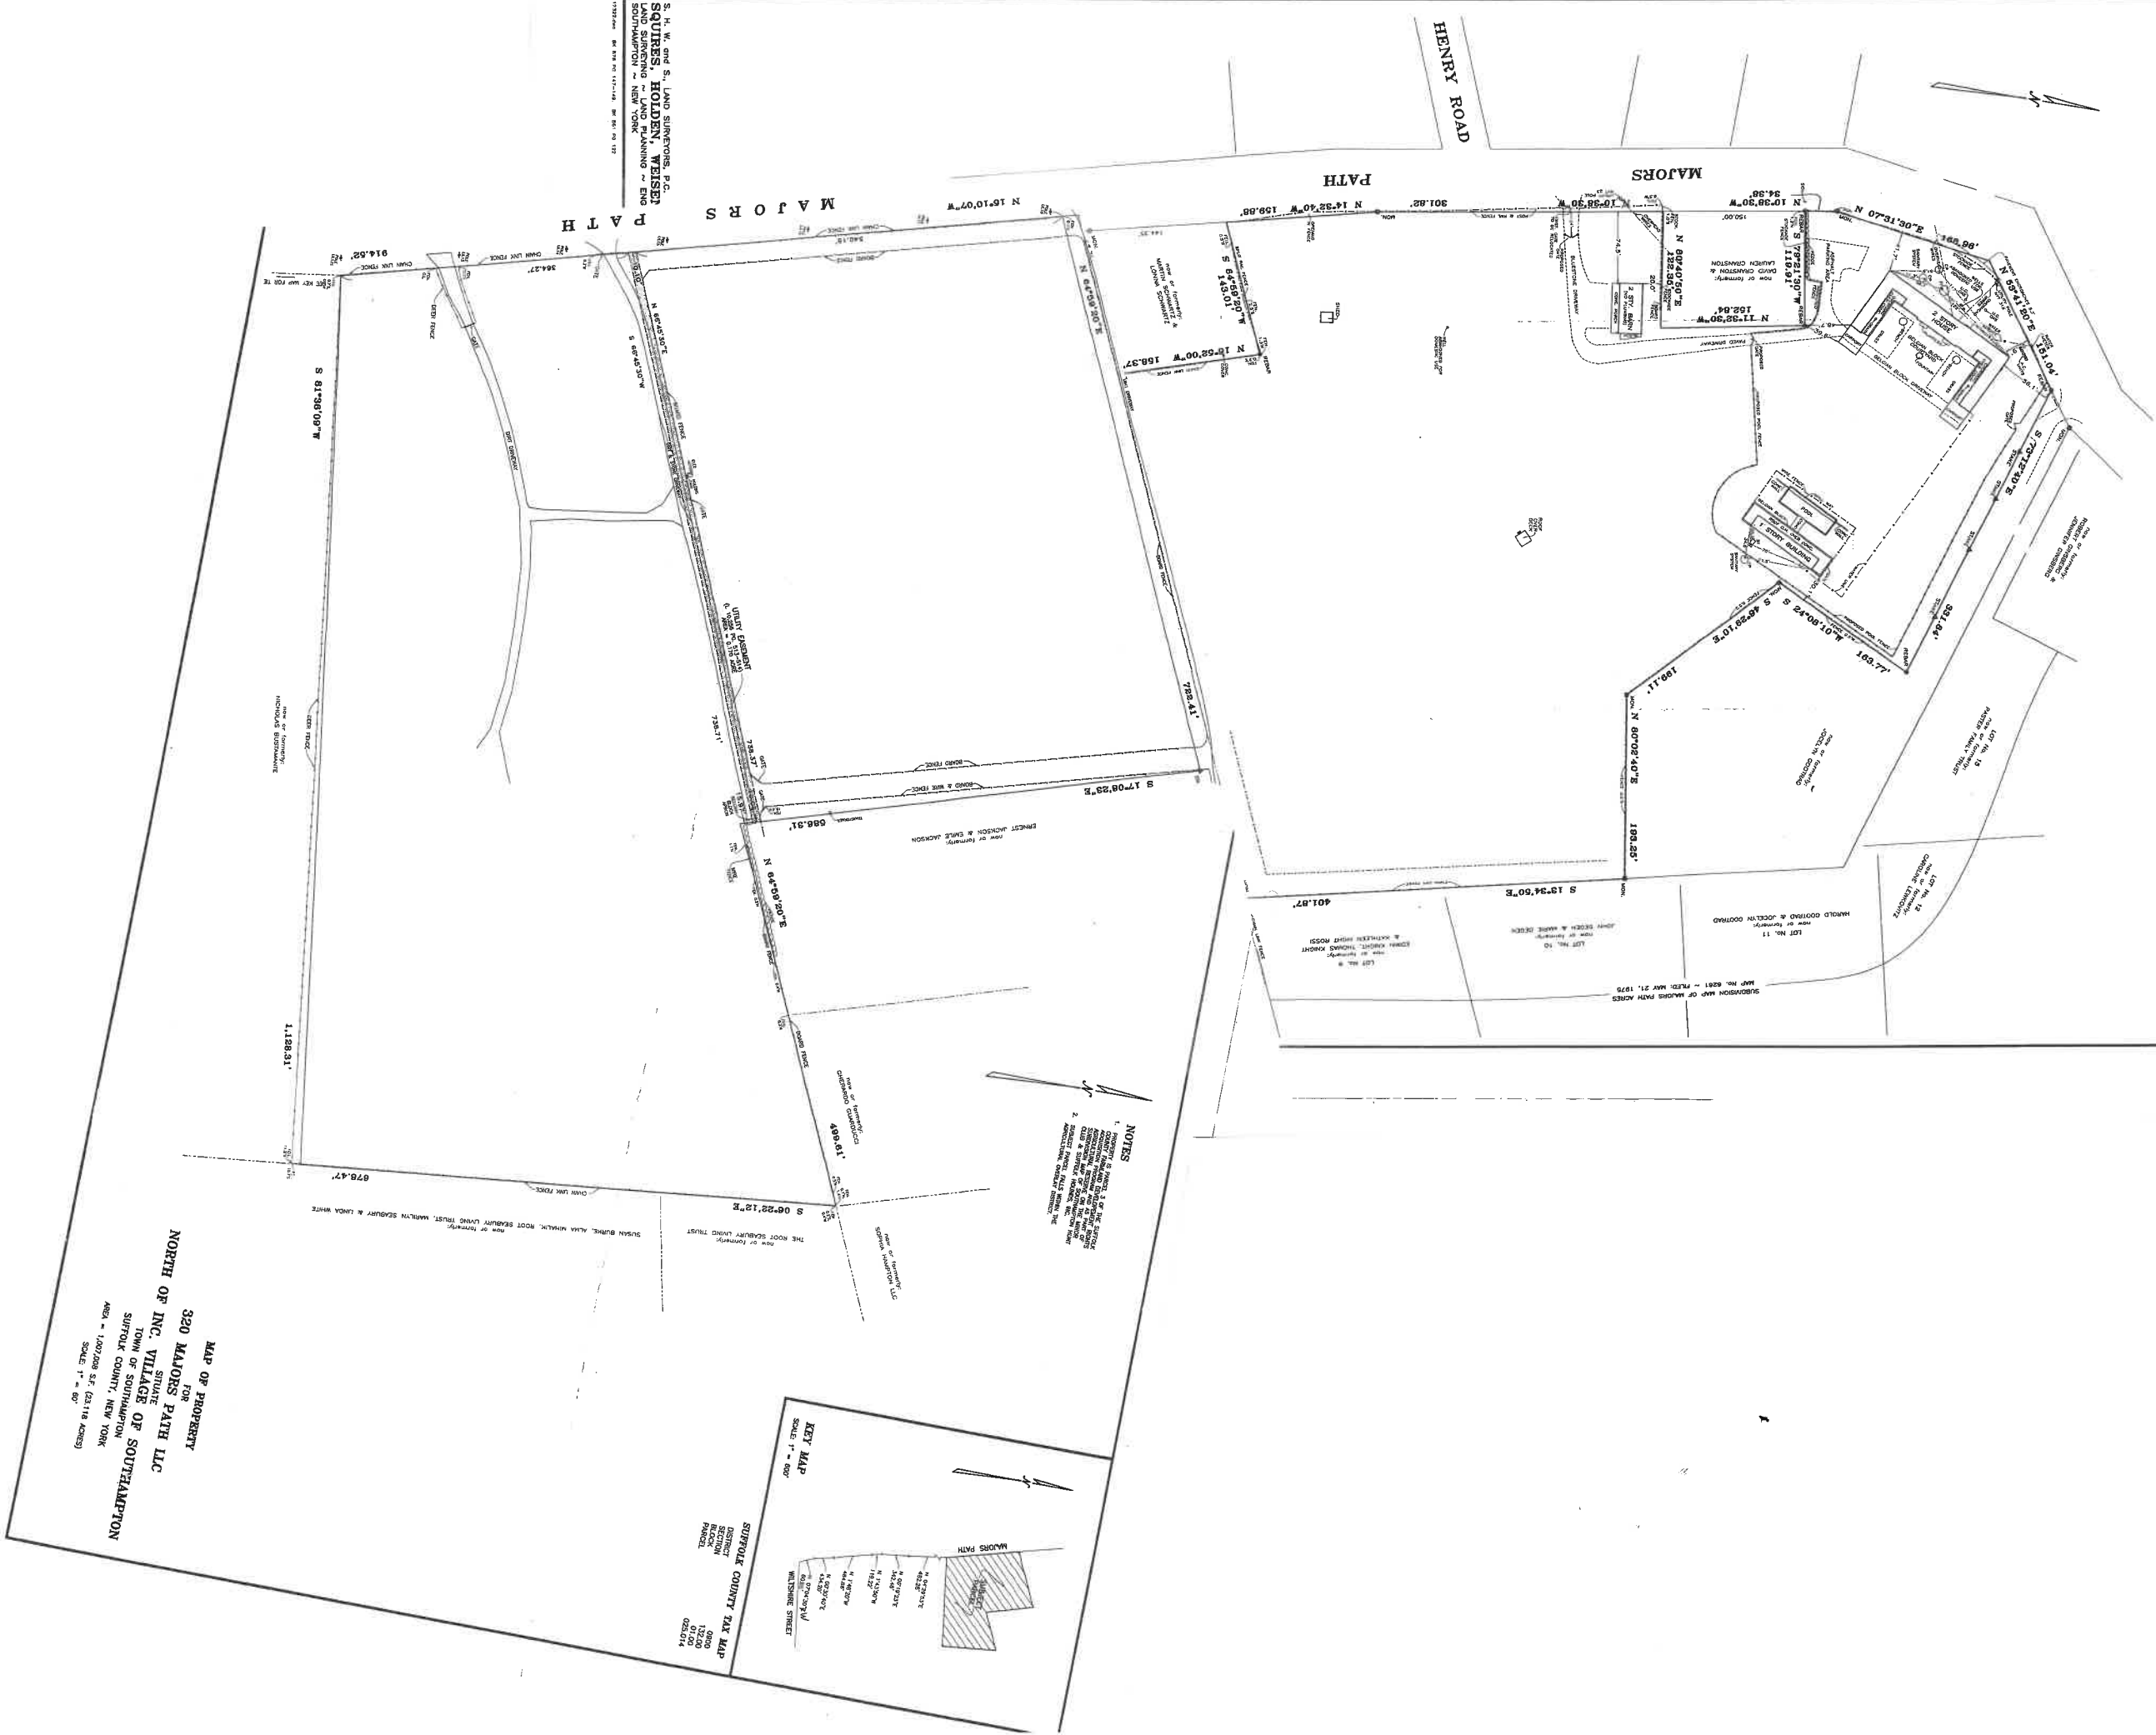

NOTES
KEY MAP

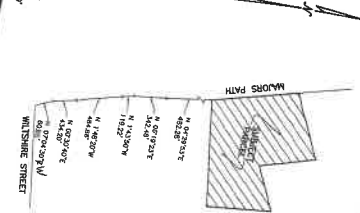

SUFFOLK COUNTY TAX MAP
DISTRICT 0800
SECTION 132.00

MAP OF PROPERTY
FOR
320 MAJORS PATH LLC
NORTH OF INC. VILLAGE OF SOUTHAMPTON
TOWN OF SOUTHAMPTON
SUFFOLK COUNTY, NEW YORK
AREA = 1,007,000 S.F. (23.116 ACRES)
SCALE: 1" = 60'

S. H. W. and S. LAND SURVEYORS, P.C.
SQUIRES HOLDEN WEISER
LAND SURVEYING ~ LAND PLANNING ~ ENG
SOUTHAMPTON ~ NEW YORK