


112-110-0-4/40

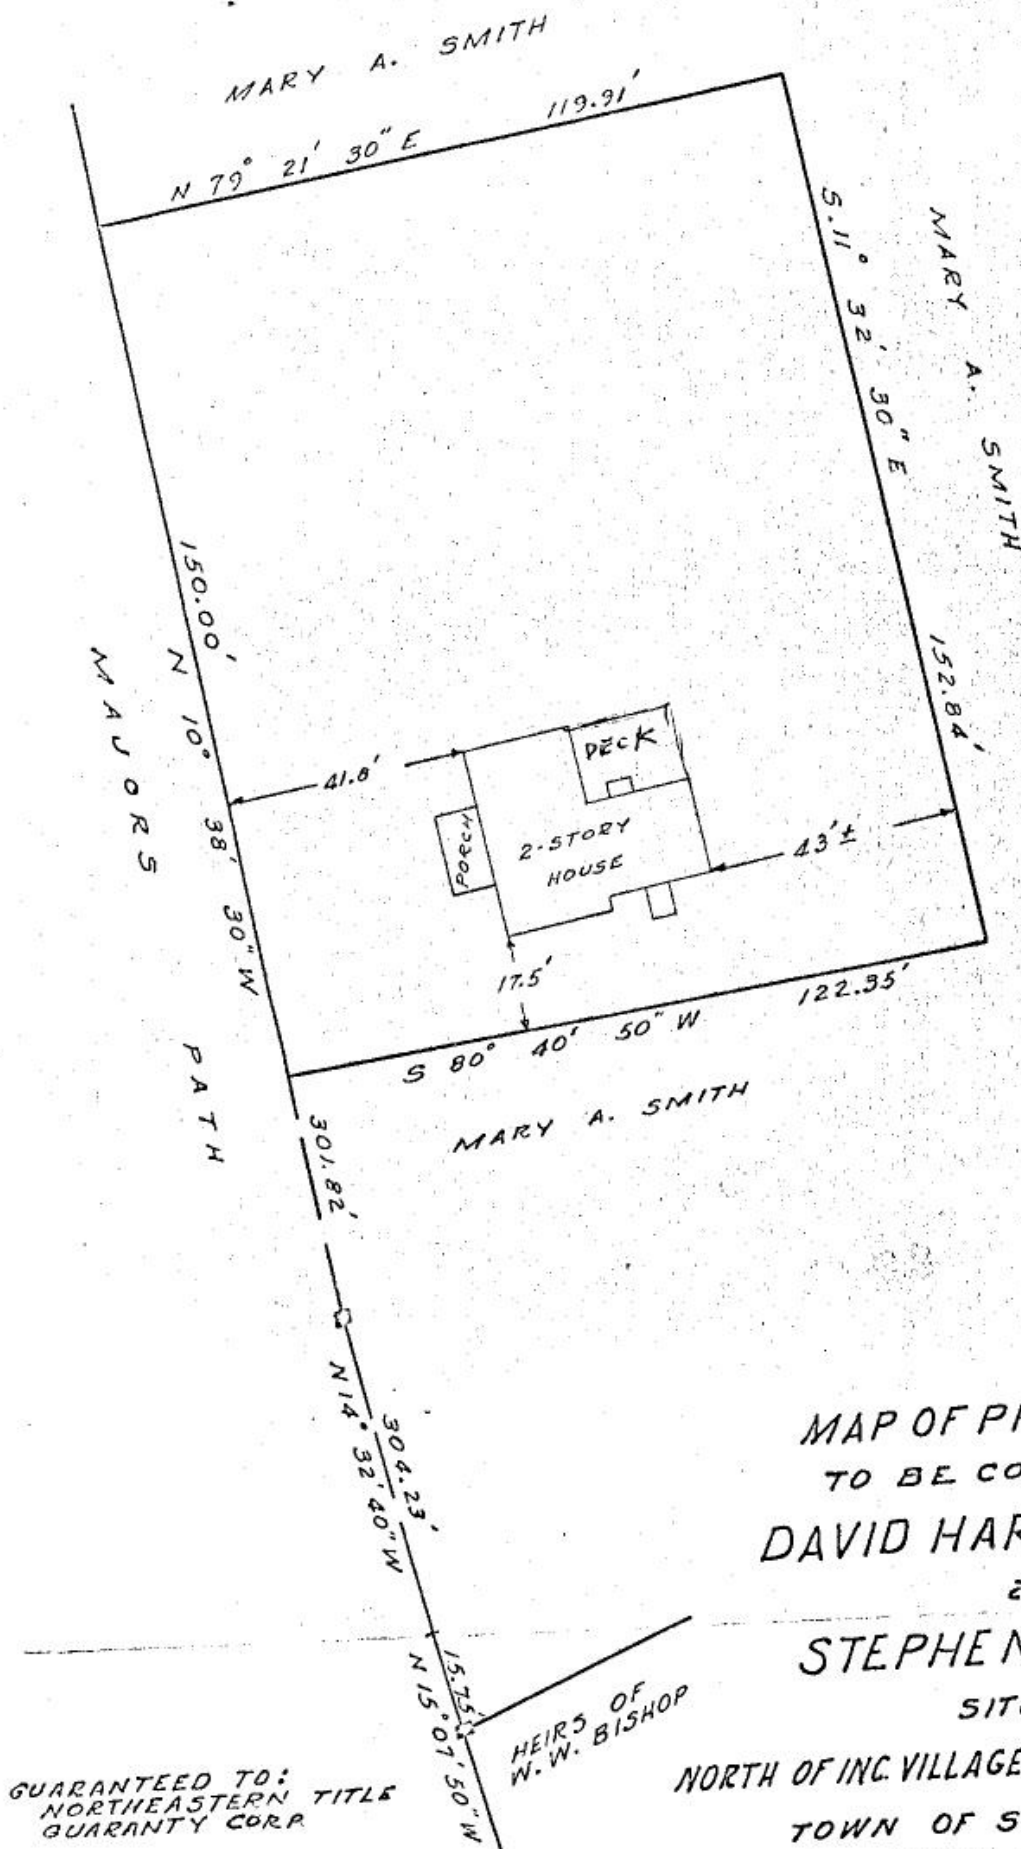

MAP OF PROPERTY
TO BE CONVEYED TO
DAVID HARTWELL

2
STEPHEN HEALY

SITUATE

NORTH OF INC VILLAGE OF SOUTHAMPTON
TOWN OF SOUTHAMPTON
SUFFOLK COUNTY, N.Y.

AREA = 0.421 ACRES

SCALE: 1" = 30'

GUARANTEED TO:
NORTHEASTERN TITLE
GUARANTY CORP

SUFFOLK COUNTY FEDERAL
SAVINGS & LOAN ASSOC.

SURVEYED JAN. 28, 1972

SQUIRES & HOLDEN

John J. Holden P.E. & L.S. No 22118

THEODORE F. SQUIRES
SURVEYOR 15433

BOOK PAGE
304 1