HANDS ON SURVEYING
46 NORTH ROAD
HAMPTON BAYS, NEW YORK
11946
TEL / FAX: (631)-723-1954
MARTIN D. HAND L.S

JOB NO. 2002-100
MAP NO. 7094
FILED: JULY 21, 1982
REVISIONS:

LICENSE NO. 050363

CERTIFIED TO: DANIEL SCHLESINGER
CARINA SCHLESINGER
LAWYERS TITLE INSURANCE CORP.
GREENPOINT MORTGAGE CORP.

LOT AREA: 53,815 SQ.FT. = 1.235 ACRES

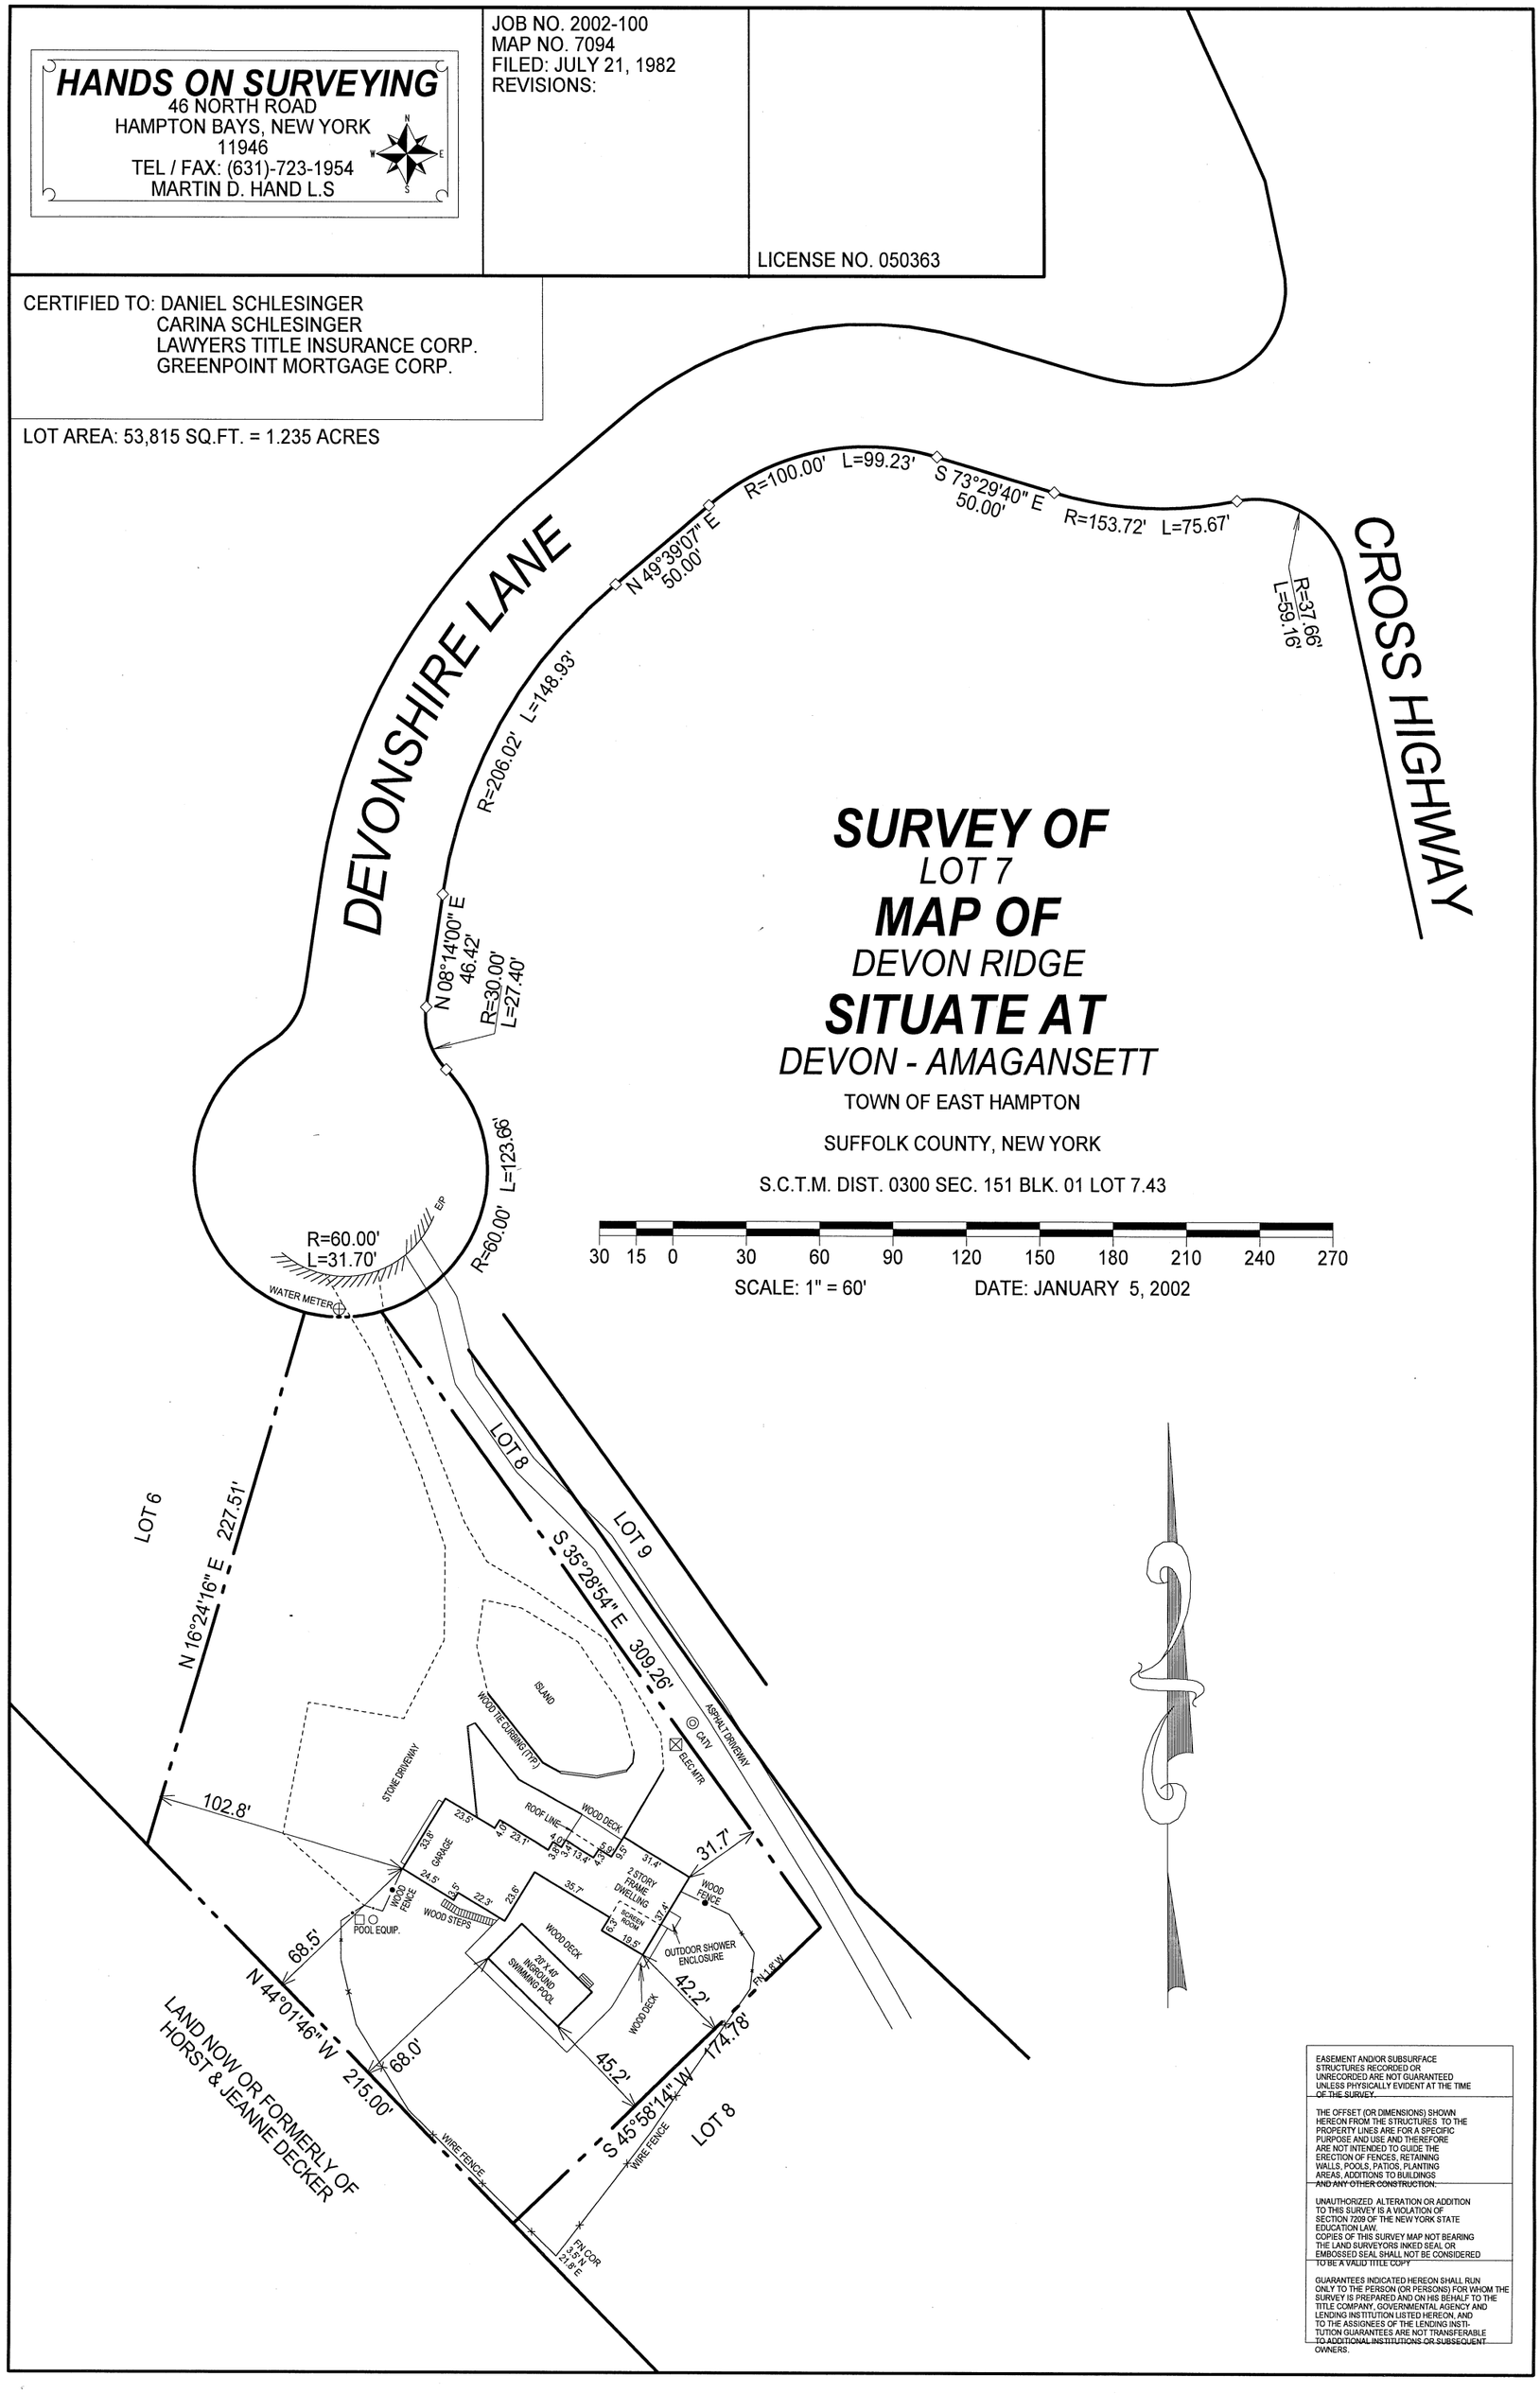

SURVEY OF
LOT 7
MAP OF
DEVON RIDGE
SITUATE AT
DEVON - AMAGANSETT

TOWN OF EAST HAMPTON

SUFFOLK COUNTY, NEW YORK

S.C.T.M. DIST. 0300 SEC. 151 BLK. 01 LOT 7.43

30 15 0 30 60 90 120 150 180 210 240 270

SCALE: 1" = 60' DATE: JANUARY 5, 2002

EASEMENT AND/OR SUBSURFACE STRUCTURES RECORDED OR UNRECORDED ARE NOT GUARANTEED UNLESS PHYSICALLY EVIDENT AT THE TIME OF THE SURVEY.

THE OFFSET (OR DIMENSIONS) SHOWN HEREON FROM THE STRUCTURES TO THE PROPERTY LINES ARE FOR A SPECIFIC PURPOSE AND USE AND THEREFORE ARE NOT INTENDED TO GUIDE THE ERECTION OF FENCES, RETAINING WALLS, POOLS, PATIOS, PLANTING AREAS, ADDITIONS TO BUILDINGS AND ANY OTHER CONSTRUCTION.

UNAUTHORIZED ALTERATION OR ADDITION TO THIS SURVEY IS A VIOLATION OF SECTION 7209 OF THE NEW YORK STATE EDUCATION LAW.
COPIES OF THIS SURVEY MAP NOT BEARING THE LAND SURVEYORS INKED SEAL OR EMBOSSED SEAL SHALL NOT BE CONSIDERED TO BE A VALID TITLE COPY.

GUARANTEES INDICATED HEREON SHALL RUN ONLY TO THE PERSON (OR PERSONS) FOR WHOM THE SURVEY IS PREPARED AND ON HIS BEHALF TO THE TITLE COMPANY, GOVERNMENTAL AGENCY AND LENDING INSTITUTION LISTED HEREON, AND TO THE ASSIGNEES OF THE LENDING INSTITUTION GUARANTEES ARE NOT TRANSFERABLE TO ADDITIONAL INSTITUTIONS OR SUBSEQUENT OWNERS.