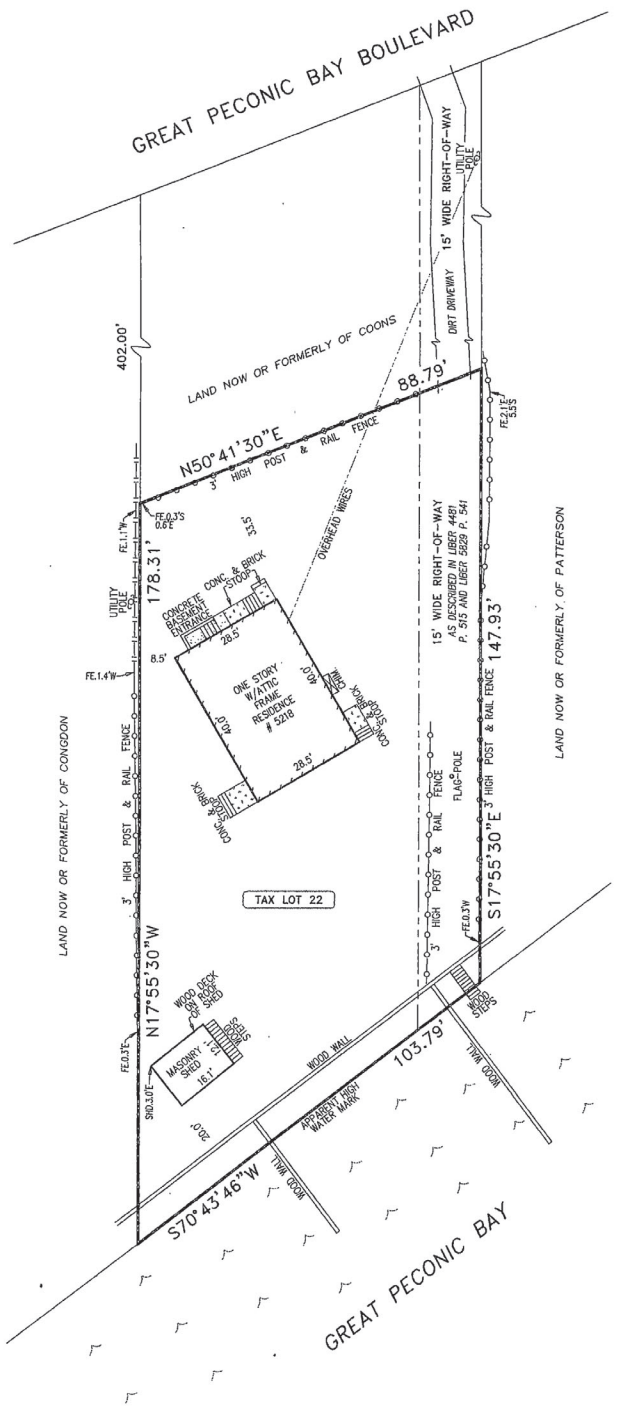

THE EXISTENCE OF RIGHT OF WAYS AND/OR EASEMENTS OF RECORD, IF ANY, NOT SHOWN ARE NOT GUARANTEED.

THIS SURVEY WAS PREPARED IN ACCORDANCE WITH THE EXISTING CODE OF PRACTICE FOR LAND SURVEYORS ADOPTED BY THE NEW YORK STATE ASSOCIATION OF PROFESSIONAL LAND SURVEYORS.

ANY ALTERATION OR ADDITION TO THIS SURVEY IS A VIOLATION OF SECTION 7209 OF THE NEW YORK STATE EDUCATION LAW. COPIES OF THIS SURVEY MAP NOT BEARING THE LAND SURVEYOR'S INKED SEAL OR EMBOSSED SEAL SHALL NOT BE CONSIDERED TO BE A VALID TRUE COPY. NO OFFICIAL OF THIS STATE, OR OF ANY CITY, COUNTY, TOWN OR VILLAGE THEREIN, CHARGED WITH THE ENFORCEMENT OF LAWS, ORDINANCES OR REGULATIONS SHALL ACCEPT OR APPROVE ANY PLANS OR SPECIFICATIONS THAT ARE NOT STAMPED. CERTIFICATIONS INDICATED HEREON SHALL RUN ONLY TO THE PERSON FOR WHOM THE SURVEY IS PREPARED, AND ON HIS BEHALF TO THE TITLE COMPANY, GOVERNMENTAL AGENCY AND LENDING INSTITUTION LISTED HEREON AND TO THE ASSIGNEES OF THE LENDING INSTITUTION. CERTIFICATIONS ARE NOT TRANSFERABLE TO ADDITIONAL INSTITUTIONS OR SUBSEQUENT OWNERS.

SUFFOLK COUNTY TAX MAP DIST: 1000 SECT: 128 BLK: 2 LOT: 22

MAP NO: DATE:

LOT(S)

MAP OF: DESCRIBED PROPERTY

LOCATION: LAUREL

TOWN OF SOUTHOLD, COUNTY OF SUFFOLK, STATE OF NEW YORK

SURVEYED: JUNE 19, 2014

CERTIFIED TO: RICK NAPPI
-FIRST AMERICAN TITLE INSURANCE COMPANY OF NEW YORK
SAFE HARBOR TITLE AGENCY, LTD. TITLE # SH145897

SCALE: 1"=30' FILE NO: 14-223

Wallace T. Bryan

Licensed Land Surveyor

MAINTAINING THE RECORDS OF
BURTON, BEHRENDT & SMITH

559 Middle Road.
Bayport, New York 11705

(631) 472-1770

Fax 472-1771

STATE OF NEW YORK
WALLACE T. BRYAN
050043
LICENSED LAND SURVEYOR