4224-85036

MAP OF PROPERTY
FOR
JOAN LYNCH
SITUATE
WATER MILL
TOWN OF SOUTHAMPTON
SUFFOLK COUNTY, N.Y.

1.445 ACRES
(62,936 SQ.FT.)

SUBJECT PROPERTY COMPRISES PARCEL 1 ON MINOR SUBDIVISION OF LUTINE REALTY N.V.

SURVEYED: AUGUST 26, 1983 (FINAL)
SURVEYED: JUNE 1, 1981
REVISE: JAN
GUARANTEED TO:
THE CHICAGO TITLE INS. CO.
IN ACCORDANCE WITH THE MINIMUM STANDARDS FOR TITLE SURVEYS OF THE N.Y. STATE ASSOC. OF PROFESSIONAL LAND SURVEYORS.

SQUIRES, HOLDEN, WEISENBACHER & SMITH
LAND SURVEYORS - ENGINEERS
SOUTHAMPTON, N.Y.
KARL W. WEISENBACHER L.S. No. 36195

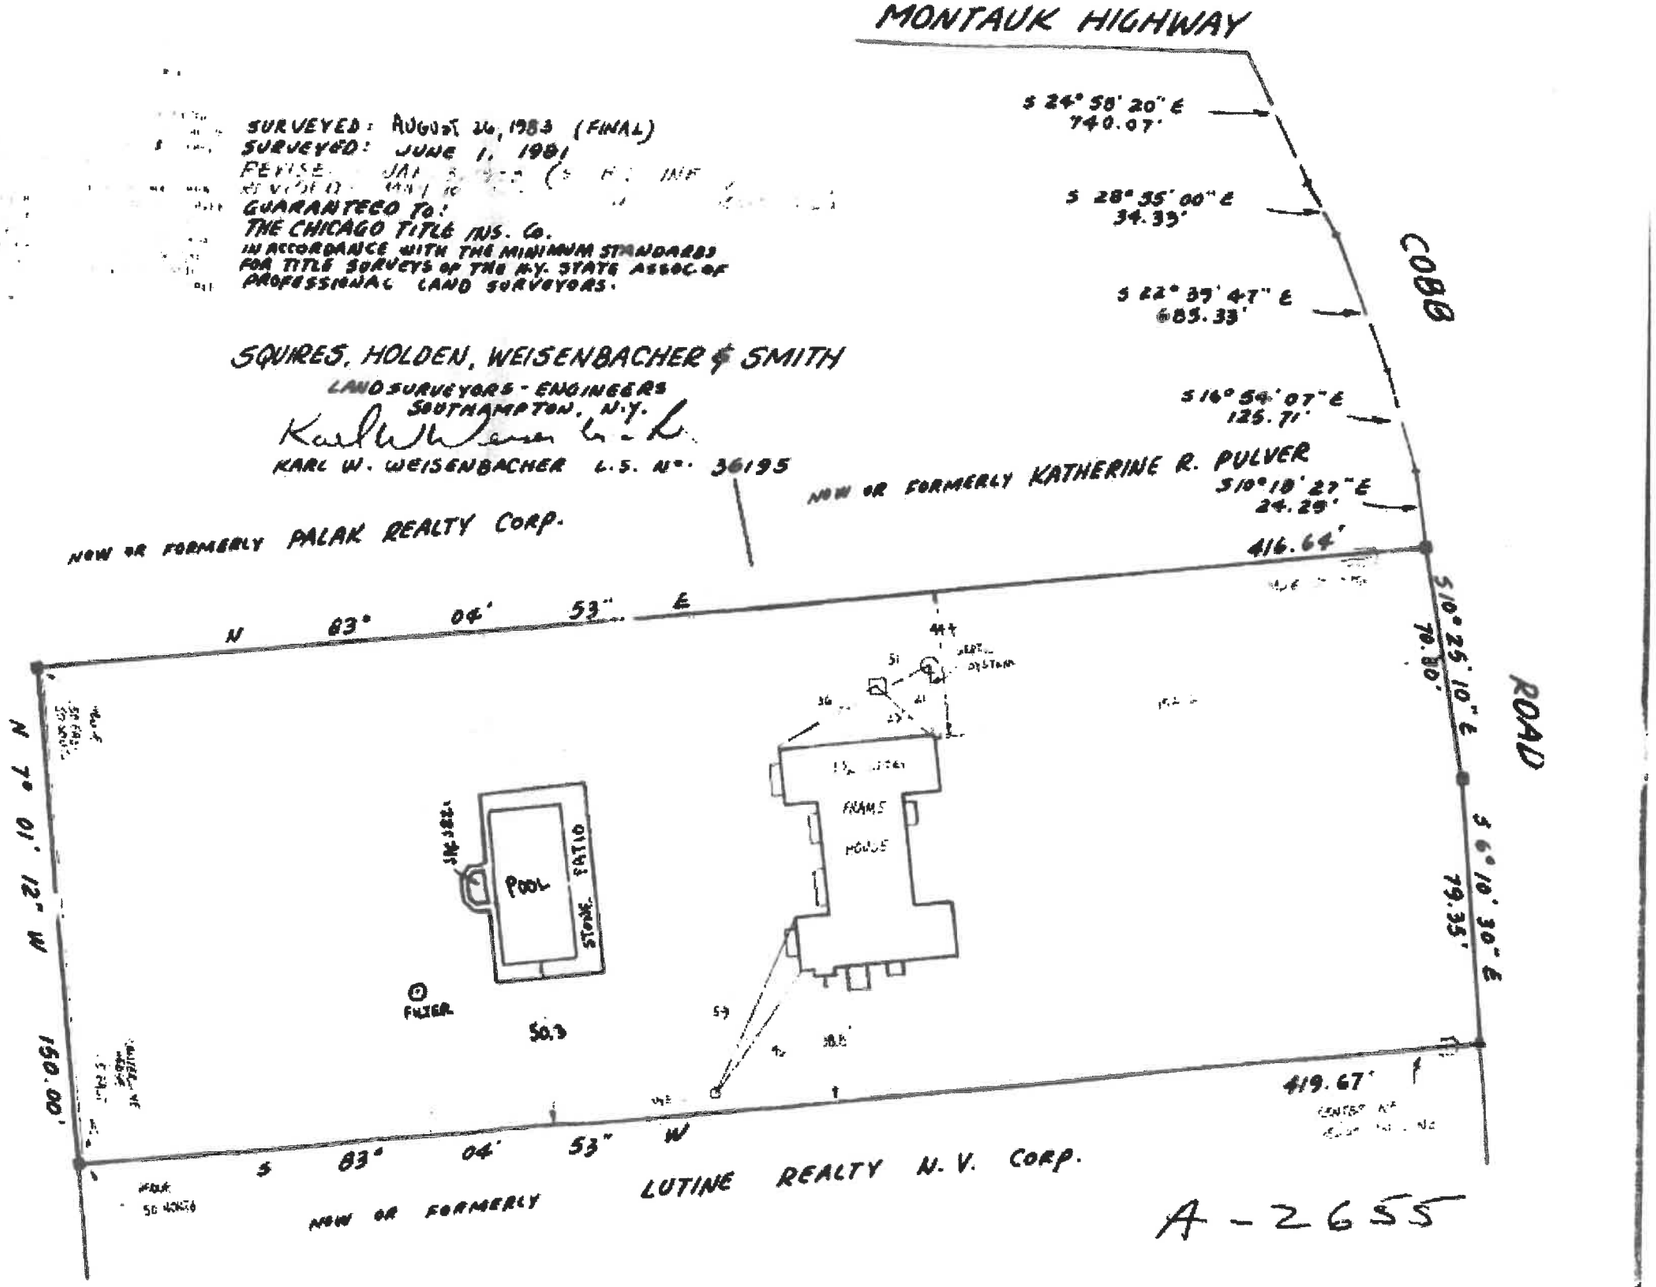

NOTE
SEPTIC SYSTEM AND WELL ARE LOCATED AS PER SCHD.

SCALE: 1" = 50'

SUFFOLK COUNTY TAX MAP

DISTRICT	0900
SECTION	160.00
BLOCK	01.00
PARCEL	009.001

■ - DENOTES MONUMENT
▲ - DENOTES STAKE

BK. 399 · 427 - 445
PG. 124 · 344 · 73