JOB No. 7317 ~ D3101

SUFFOLK COUNTY TAX MAP

DISTRICT	0900
SECTION	134.00
BLOCK	03.00
PARCELS	009.000
	& P/O 010.000

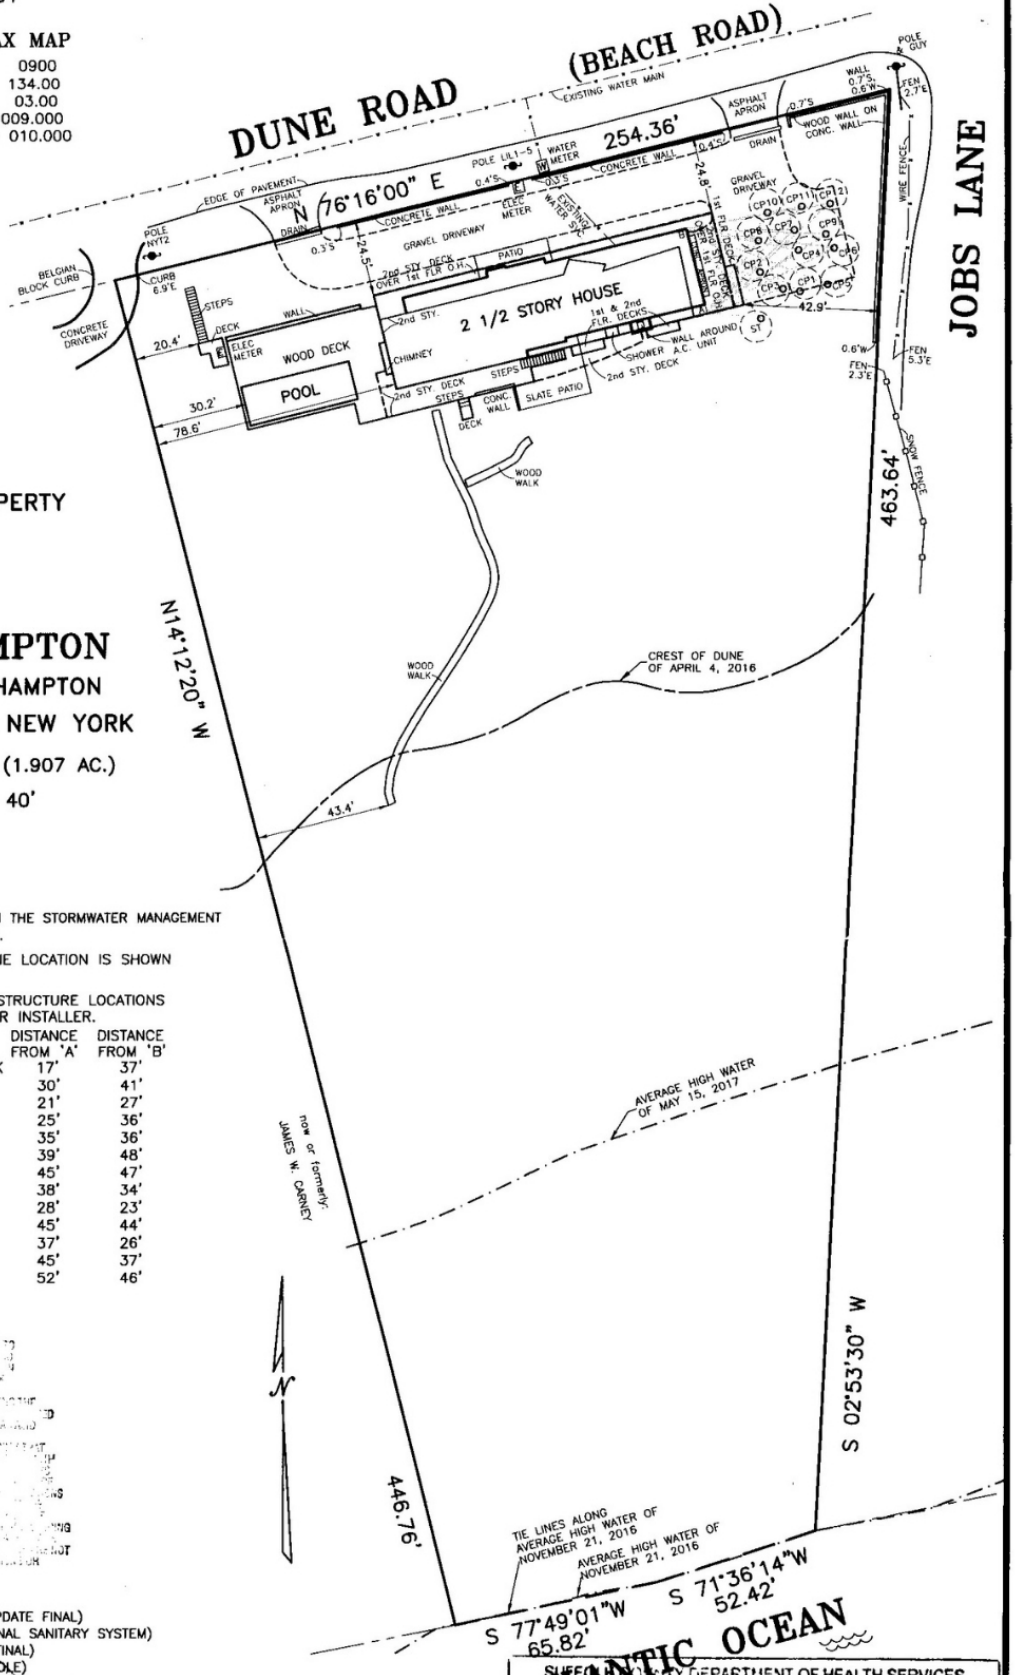

MAP OF PROPERTY
FOR

BRIDGEHAMPTON

TOWN OF SOUTHAMPTON
SUFFOLK COUNTY, NEW YORK

AREA = 83,061 S.F. (1.907 AC.)

SCALE: 1" = 40'

NOTES

1. PARCEL FALLS WITHIN THE STORMWATER MANAGEMENT DISTRICT BOUNDARIES.
2. WATER SERVICE LINE LOCATION IS SHOWN AS PER BUILDER.
3. SANITARY SYSTEM STRUCTURE LOCATIONS ARE SHOWN AS PER INSTALLER.

KEY	STRUCTURE	DISTANCE FROM 'A'	DISTANCE FROM 'B'
ST1	SEPTIC TANK	17'	37'
CP1	CESSPOOL	30'	41'
CP2	CESSPOOL	21'	27'
CP3	CESSPOOL	25'	36'
CP4	CESSPOOL	35'	36'
CP5	CESSPOOL	39'	48'
CP6	CESSPOOL	45'	47'
CP7	CESSPOOL	38'	34'
CP8	CESSPOOL	28'	23'
CP9	CESSPOOL	45'	44'
CP10	CESSPOOL	37'	26'
CP11	CESSPOOL	45'	37'
CP12	CESSPOOL	52'	46'

REVISED: NOVEBER 14, 2017 (UPDATE FINAL)
REVISED: DECEMBER 7, 2016 (FINAL SANITARY SYSTEM)
REVISED: NOVEMBER 21, 2016 (FINAL)
REVISED: JUNE 8, 2012 (TEST HOLE)
REVISED: MARCH 7, 2012 (CREST OF DUNE)
SURVEYED: FEBRUARY 14, 2012

LESTER HOLDEN, L.S. 49548
S. H. W. and S., LAND SURVEYORS, P.C.
SQUIRES, HOLDEN, WEISENBACHER & SMITH
LAND SURVEYING ~ LAND PLANNING ~ ENGINEERING
SOUTHAMPTON ~ NEW YORK

SUFFOLK COUNTY DEPARTMENT OF HEALTH SERVICES
APPROVAL OF CONSTRUCTED WORKS FOR A SINGLE FAMILY RESIDENCE
Date DEC 1 . 2017 H.S. Ref. No. R09-13-0379
The sewage disposal and water supply facilities of this location have been inspected and/or certified by this Department or other agencies and found to be satisfactory FOR A MAXIMUM OF 7 BEDROOMS.
Craig Kneffer P.E./Chief
Office of Wastewater Management

7317-final.dwg B 914 P 37, B 906 P 144-145, B 868 P 157-159, B 497 P 11+

SUBJECT TO ... RESTRICTIONS LIBER 12933
Bor - DOES NOT MEET
PAGE