Revisions
01-23-97
10-15-97
01-20-99
03-21-99
01-04-00
02-02-00
09-07-00
01-23-01
03-19-01
08-25-01
07-13-01
08-30-01
09-22-01
07-18-02
09-19-02
11-21-02
12-17-03
01-30-04
05-12-04
07-23-04
11-01-04
11-29-04
04-28-05
03-08-06
11-08-06
07-17-07
03-20-08
01-29-10
05-25-10
07-09-12
10-12-13
05-19-16
04-30-19

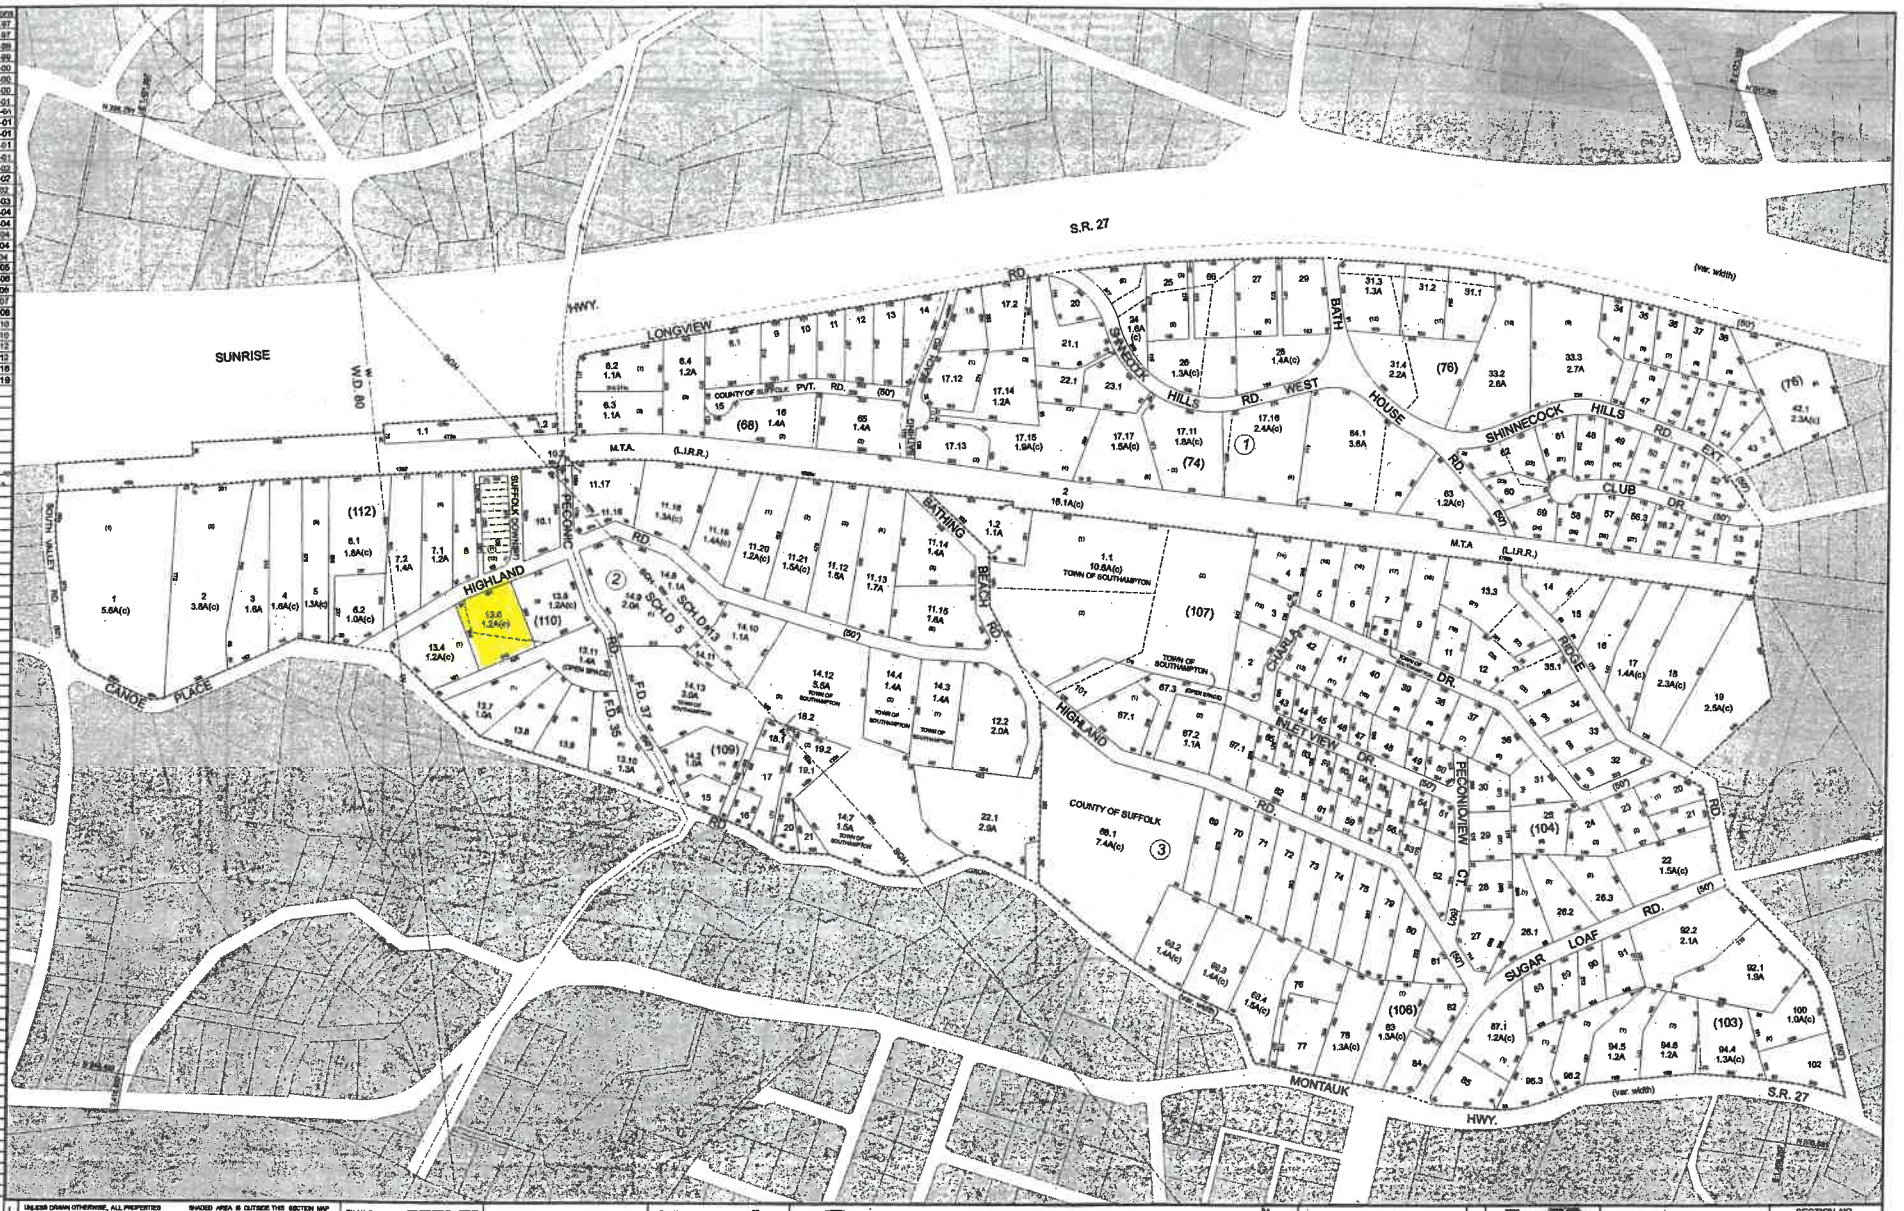


LEGEND

UNLESS DRAWN OTHERWISE, ALL PROPERTIES ARE WITHIN THE FOLLOWING DISTRICTS:

SCHOOL 5.13 — SCH
FIRE 35.37 — F
LIGHT NO — L
PARK — P
SEWER — S

SHADED AREA IS OUTSIDE THIS SECTION MAP

AMBULANCE — A
HYDRANT — H
WATER NO — W
REFUSE — R
WASTEWATER — WW

Block Unit
Block No. 2
County Line
Town Line
Village Line

Property or RW Line
Condos Common Owner Z
Filed Map Lot Line
Subdivision Lot No. (22)
Subdivision Block / Map No. (21)

Parcel No. 22
Deed Area 12.1 A(c) or 12.1A
Calculated Area 12.1 A(c)
Deed Dimension n/a
Scaled Dimension n/a

**COUNTY OF SUFFOLK ©**
**Real Property Tax Service Agency**
*300 Center Drive, Riverhead, NY 11901*

200 100 0 200 400 Feet

N W E S

NOTICE

MAINTENANCE, ALTERATION, SALE OR DISTRIBUTION OF ANY PORTION OF THE SUFFOLK COUNTY TAX MAP IS PROHIBITED WITHOUT WRITTEN PERMISSION OF THE REAL PROPERTY TAX SERVICE AGENCY.

KEY MAP

DISTRICT NO. 0900
TOWN OF SOUTHAMPTON
VILLAGE OF

SECTION NO.
209

PRINT DATE: May 04, 2019