R09-98-0630

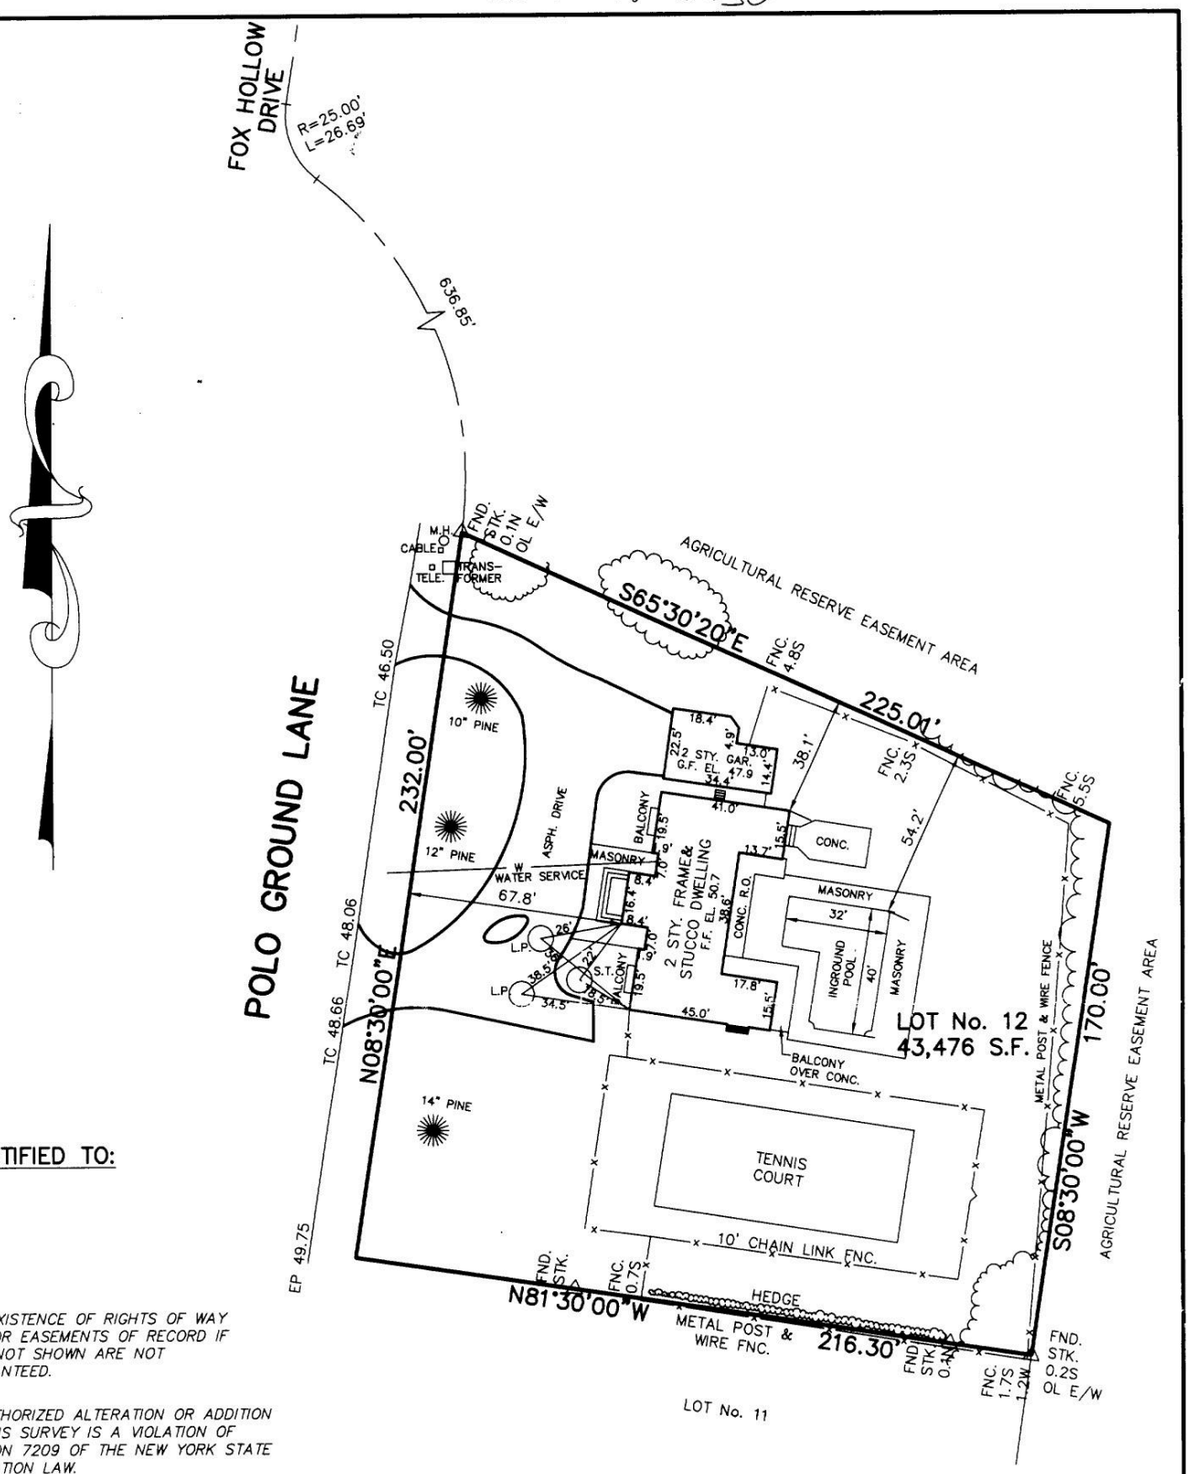

CERTIFIED TO:

THE EXISTENCE OF RIGHTS OF WAY AND/OR EASEMENTS OF RECORD IF ANY, NOT SHOWN ARE NOT GUARANTEED.

UNAUTHORIZED ALTERATION OR ADDITION TO THIS SURVEY IS A VIOLATION OF SECTION 7209 OF THE NEW YORK STATE EDUCATION LAW.

COPIES OF THIS SURVEY MAP NOT BEARING THE LAND SURVEYOR'S INKED SEAL OR EMBOSSED SEAL SHALL NOT BE CONSIDERED TO BE A VALID TRUE COPY.

GUARANTEES INDICATED HEREON SHALL RUN ONLY TO THE PERSON FOR WHOM THE SURVEY IS PREPARED, AND ON HIS BEHALF TO THE TITLE COMPANY, GOVERNMENTAL AGENCY AND LENDING INSTITUTION LISTED HEREON, AND TO THE ASSIGNEES OF THE LENDING INSTITUTION, GUARANTEES ARE NOT TRANSFERABLE.

R09 98 0630

4

NOTE:
ELEVATIONS SHOWN ARE IN ASSUMED DATUM.

SURVEY OF: *LOT No. 12*
FINAL PLAT PLANNED RESIDENTIAL DEVELOPMENT
POLO GROUNDS FILED DEC. 20, 1995 FILE No. 9784

SITUATED IN: *EAST QUOGUE*

TOWN OF: *SOUTHAMPTON*

SUFFOLK COUNTY, NEW YORK

DATE: *5/10/01* JOB NO. *B01-6102* SCALE: *1" = 40'*

	DIST.	SEC.	BLK.	LOT
S.C.T.M. NO.	*0900*	*288*	*01*	*031.31*

KENNETH H. BECKMAN, L.S.
Surveying and Land Planning
1814 Middle Country Road
Suite D
Ridge, N.Y. 11961
(631) 345-9427
FAX (631) 345-9429