
REF. NO. S900-357-1-10.2

MAP OF PROPERTY SITUATED IN

WESTHAMPTON

SUFFOLK COUNTY, N.Y.

TAX DIST: 900 TAX SECT.: 357 TAX BLOCK: 1 TAX LOT(S): 10.2

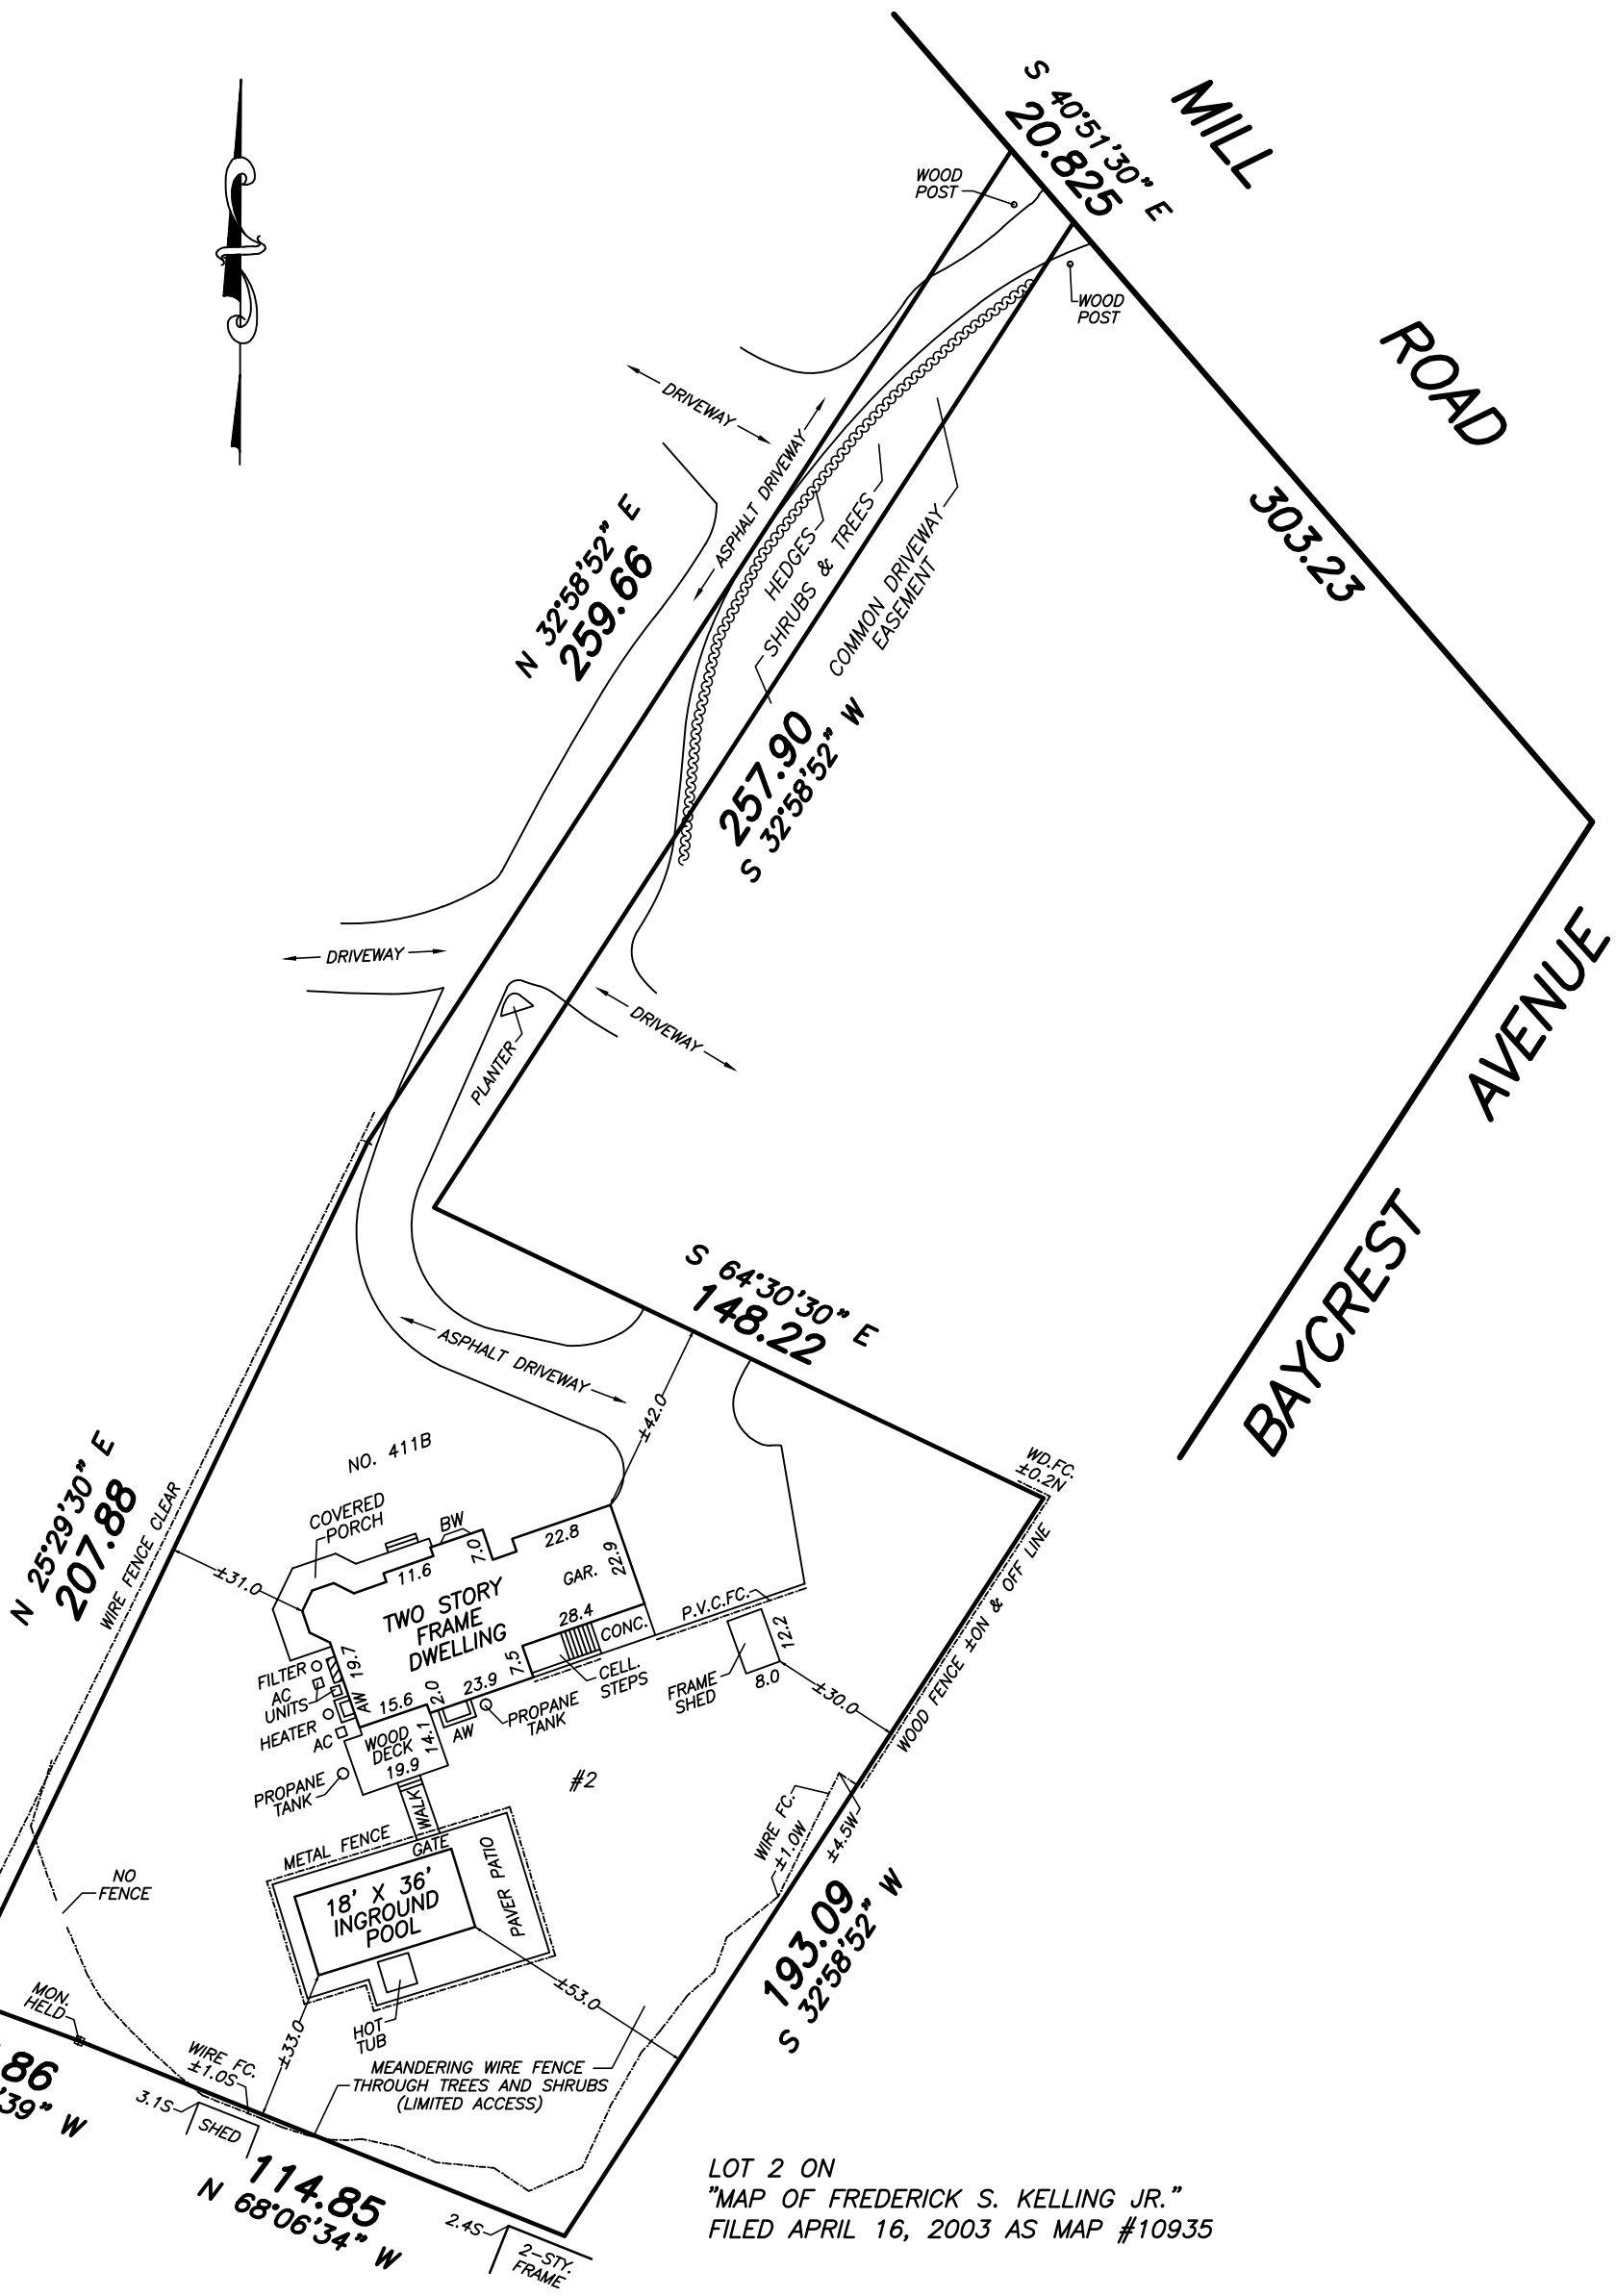

LOT 2 ON
"MAP OF FREDERICK S. KELLING JR."
FILED APRIL 16, 2003 AS MAP #10935

SCALE: 1"=40'

SURVEYED: OCTOBER 19, 2024

UNAUTHORIZED ALTERATIONS AND/OR ADDITIONS TO THIS SURVEY BEARING A LICENSED LAND SURVEYOR'S SEAL IS A VIOLATION OF SECTION 7209 OF THE NEW YORK STATE EDUCATION LAW.

COPIES OF THIS SURVEY MAP NOT BEARING THE LAND SURVEYOR'S INKED OR EMBOSSED SEAL SHALL NOT BE CONSIDERED TO BE A VALID TRUE COPY.

CERTIFICATIONS INDICATED HEREON SHALL RUN ONLY TO THE PERSON FOR WHOM THE SURVEY IS PREPARED, THE TITLE COMPANY, THE GOVERNMENTAL AGENCY AND THE LENDING INSTITUTION LISTED ON THIS SURVEY MAP. CERTIFICATIONS ARE NOT TRANSFERABLE TO ADDITIONAL INSTITUTIONS AND/OR SUBSEQUENT OWNERS. FENCE OFFSETS TAKEN AT POSTS.

ENCROACHMENTS OR VAULTS BELOW SURFACE ARE NOT SHOWN. THIS SURVEY IS SUBJECT TO ANY COVENANTS, RESTRICTIONS AND EASEMENT THAT AN ABSTRACT OF TITLE MAY REVEAL.

OFFSETS AND DIMENSIONS HEREON ARE FOR A SPECIFIC PURPOSE AND ARE NOT TO BE USED IN THE ERECTION OF ADDITIONAL STRUCTURES, FENCES OR OTHER IMPROVEMENTS.

© 2024 ALL RIGHTS RESERVED

CERTIFIED TO: TITLE NO. IA089555S24RP
FIDELITY NATIONAL TITLE INSURANCE COMPANY
ISLAND ABSTRACT INC.
BRIAN EDELMAN AND EITAN EDELMAN

Empire State Land Surveyor, P.C.

Frank I. Galluzzo Professional Land Surveyor

Records of Albert A. Bianco - Barry M. Fahrer - Robert B. Holzman
Stephen J. Reid - M. Berry Carman - G. W. Haviland - Vandewater & Lapp
Robert E. Carlin - William J. Daly - Fransen & Manttari - Carter B. Harris
Francis J. Hickey - William K. Morse - Ludwig Riemenschneider
1005 Glen Cove Avenue, Glen Head, NY, 11545
empiresurveys@aol.com | (516)-240-6901

STATE OF NEW YORK
FRANK GALLUZZO
050088
PROFESSIONAL LAND SURVEYOR