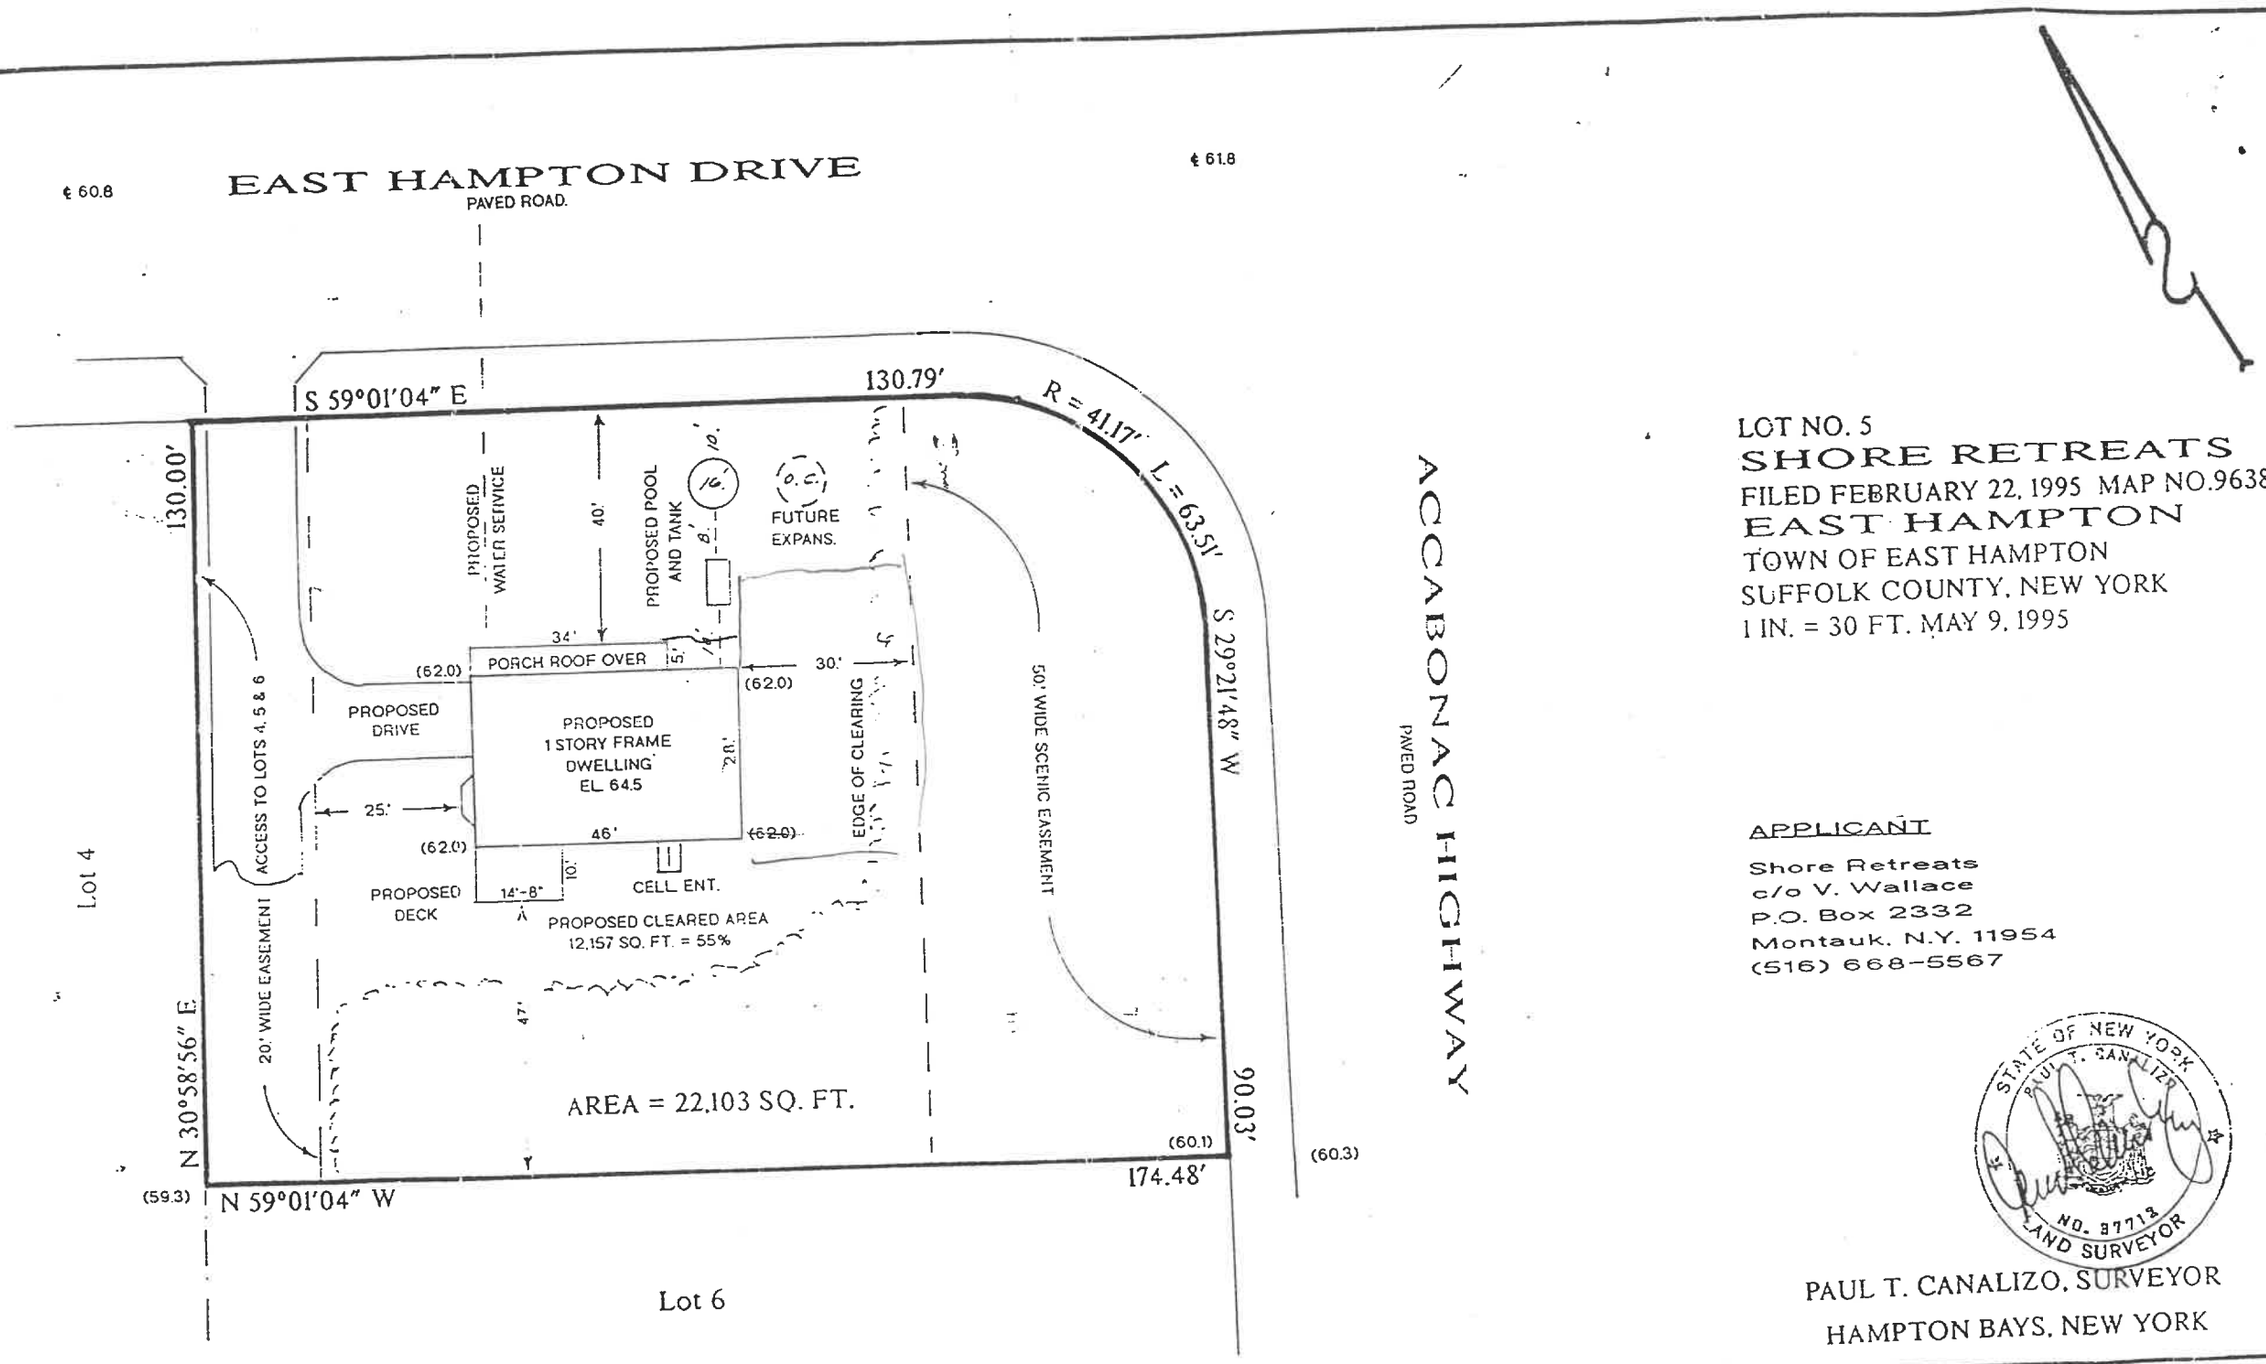

LOT NO. 5
SHORE RETREATS
FILED FEBRUARY 22, 1995 MAP NO.9638
EAST HAMPTON
TOWN OF EAST HAMPTON
SUFFOLK COUNTY, NEW YORK
1 IN. = 30 FT. MAY 9, 1995

APPLICANT

Shore Retreats
c/o V. Wallace
P.O. Box 2332
Montauk, N.Y. 11954
(516) 668-5567

STATE OF NEW YORK
PAUL T. CANALIZO
NO. 37713
LAND SURVEYOR

PAUL T. CANALIZO, SURVEYOR
HAMPTON BAYS, NEW YORK

ALL PROPERTIES WITHIN 150.' ARE SERVED BY PUBLIC WATER.

0300-147.00-06.00-032.012

℄ 60.8 AMAGANSETT DRIVE EAST ℄ 61.8

PAVED ROAD.

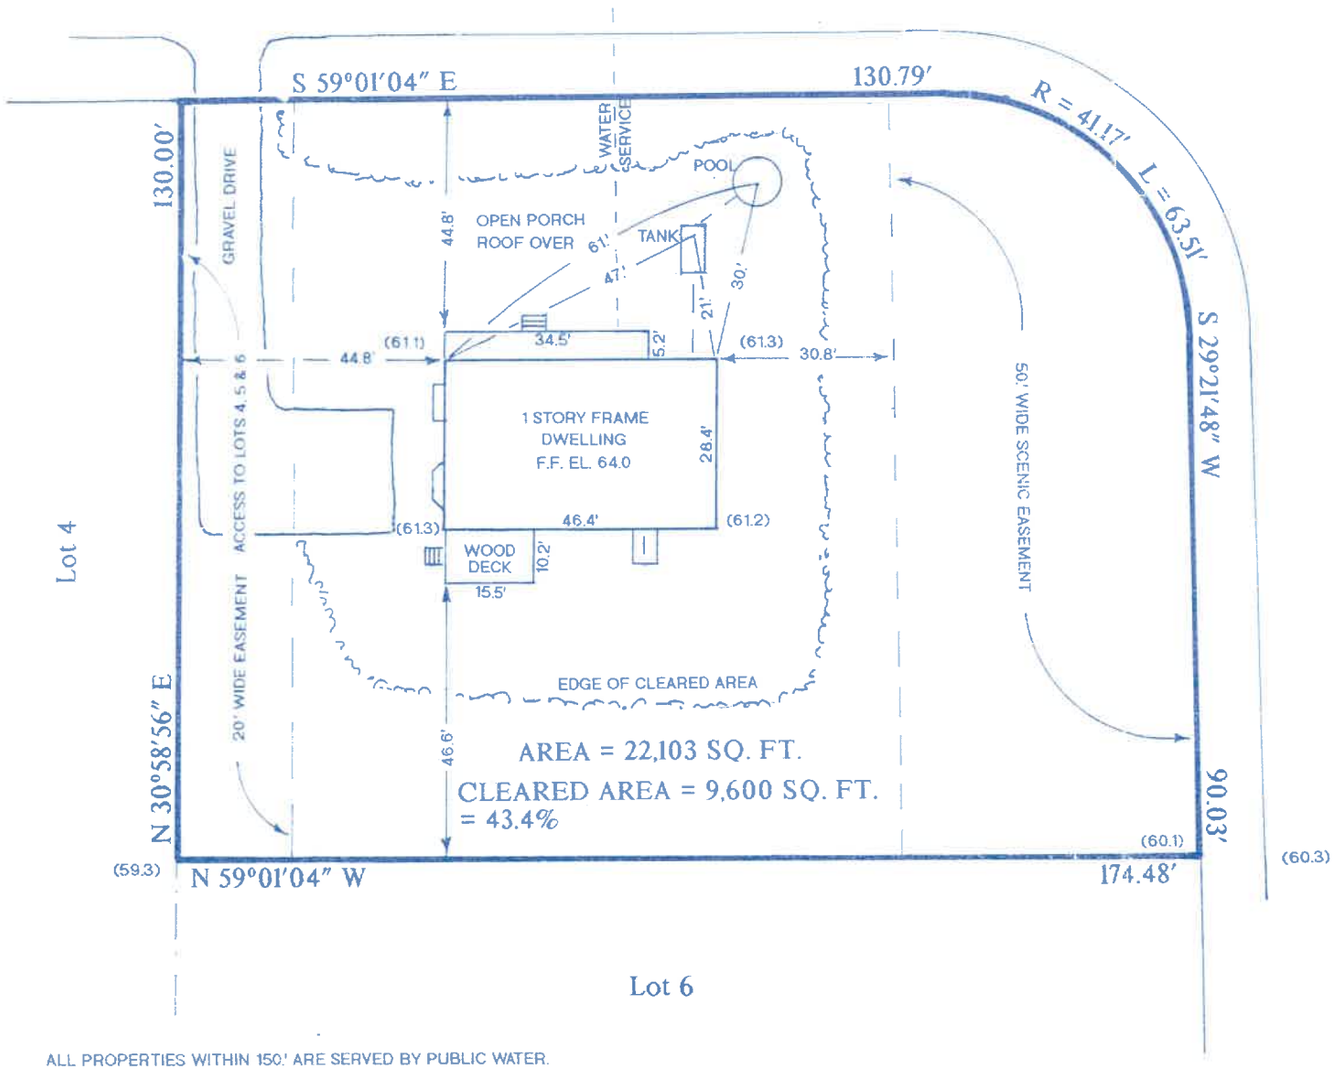

ACCABONAC HIGHWAY

PAVED ROAD.

ALL PROPERTIES WITHIN 150.' ARE SERVED BY PUBLIC WATER.

LOT NO. 5

SHORE RETREATS

FILED FEBRUARY 22, 1995 MAP NO.9638

EAST HAMPTON

TOWN OF EAST HAMPTON

SUFFOLK COUNTY, NEW YORK

1 IN. = 30 FT. MAY 9, 1995

MAY 11, 1995

OCTOBER 26, 1995

STATE OF NEW YORK
PAUL T. CANALIZO
NO. 37713
LAND SURVEYOR

PAUL T. CANALIZO, SURVEYOR

HAMPTON BAYS, NEW YORK