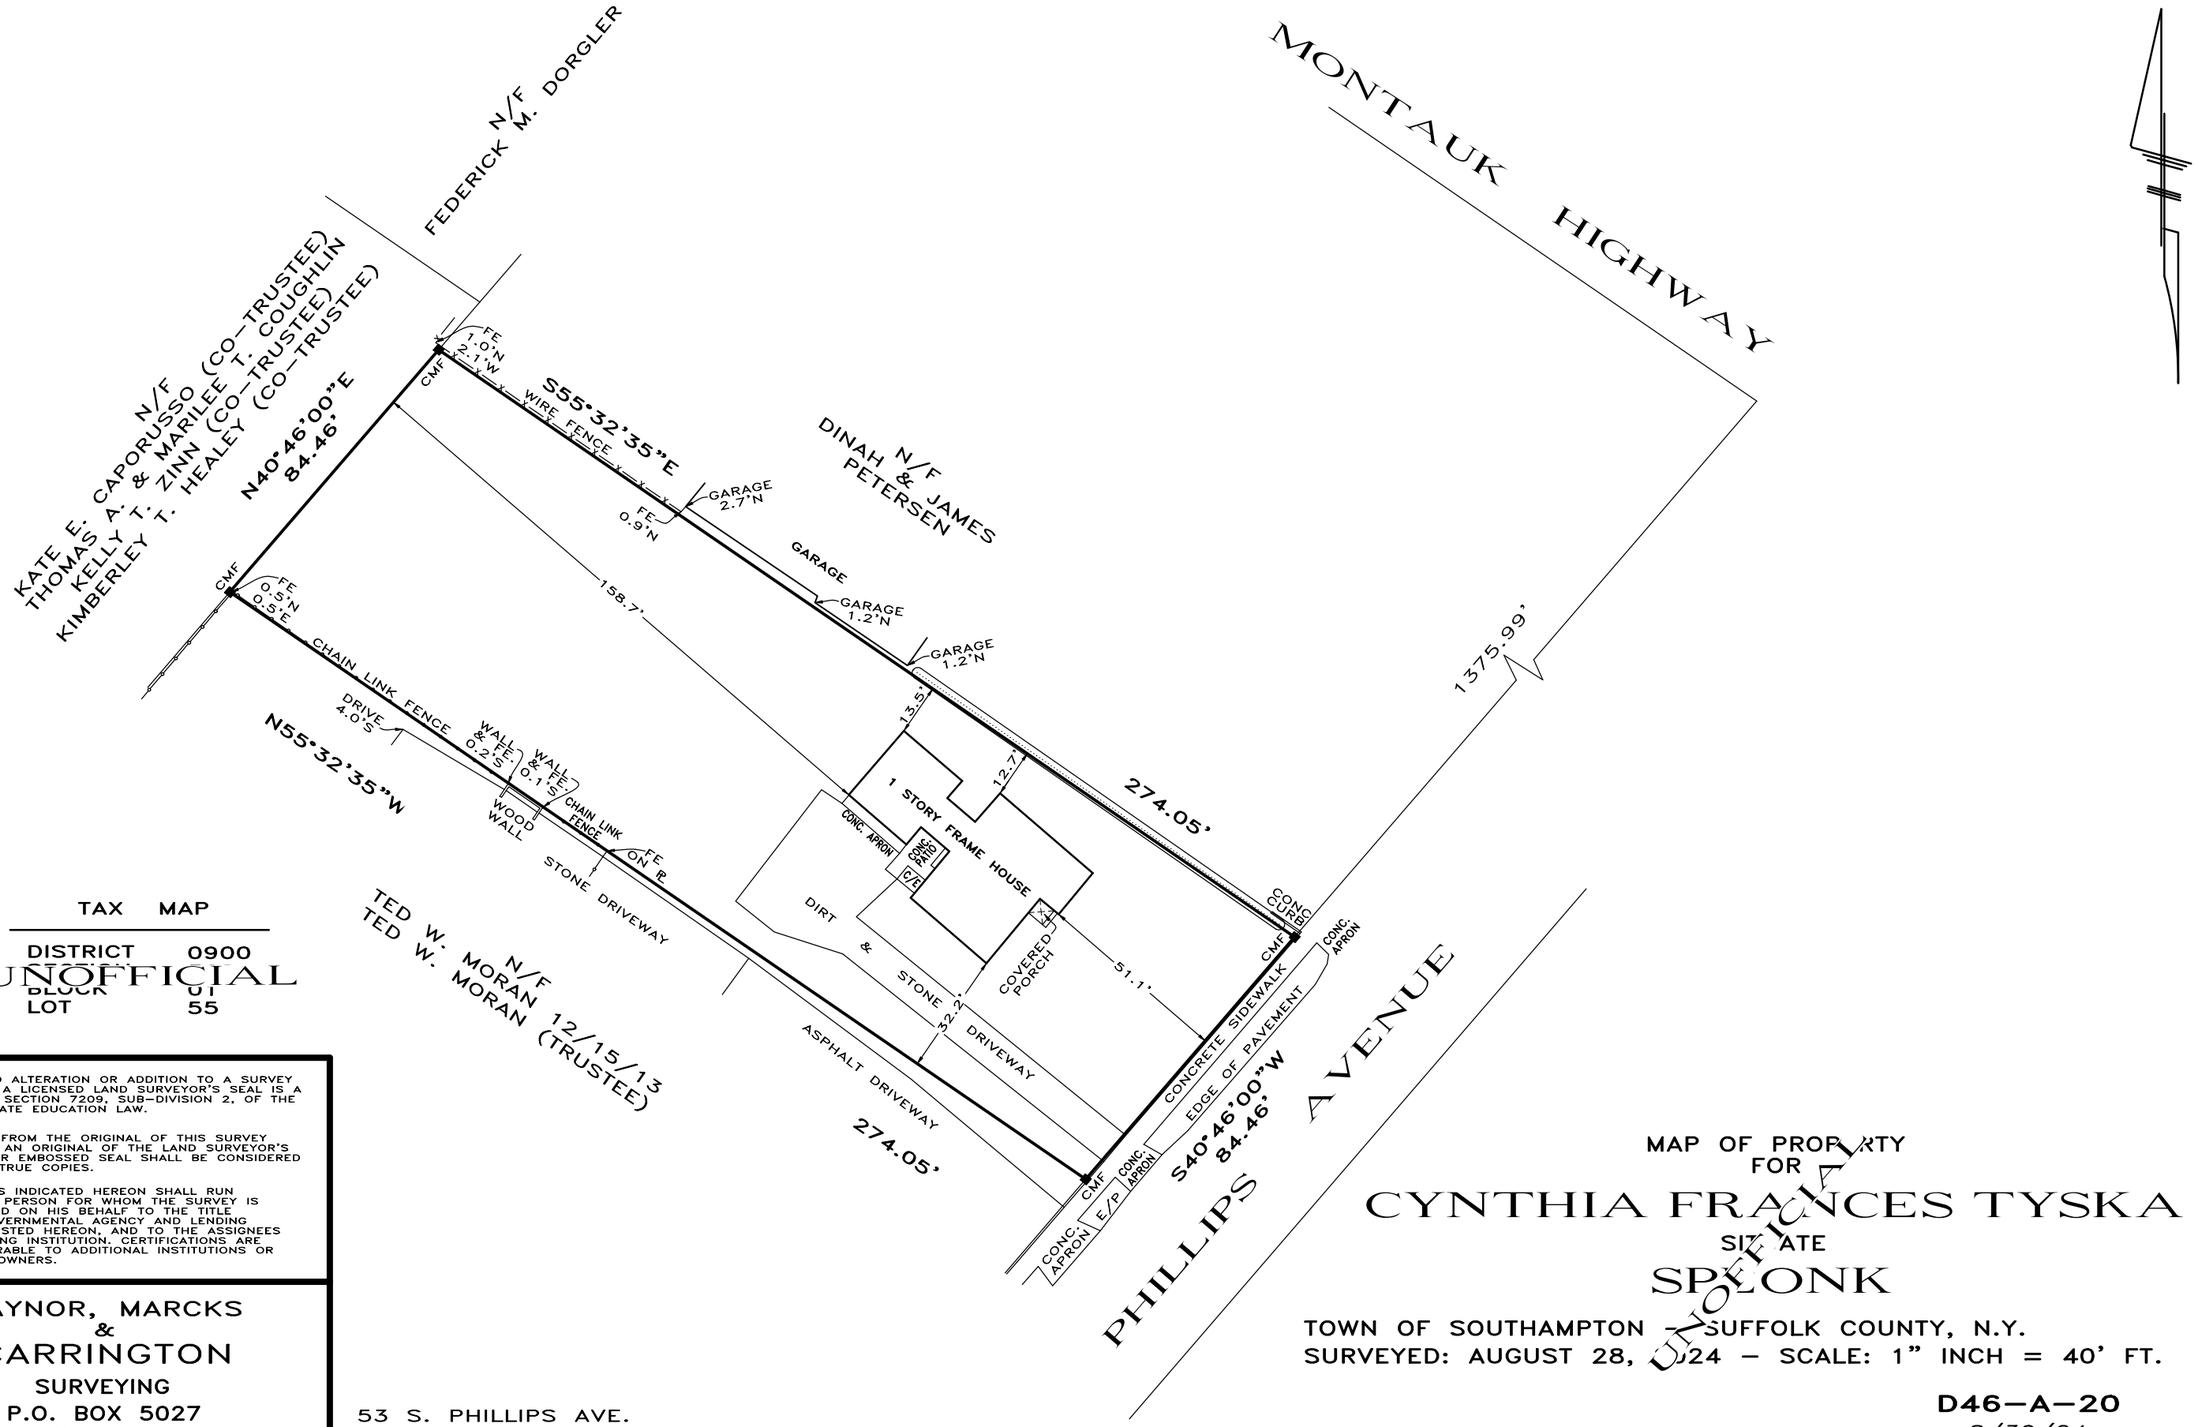

D46—A—20
8/30/24

TAX MAP

DISTRICT 0900
SECTION
BLOCK 01
LOT 55

UNOFFICIAL

UNAUTHORIZED ALTERATION OR ADDITION TO A SURVEY MAP BEARING A LICENSED LAND SURVEYOR'S SEAL IS A VIOLATION OF SECTION 7209, SUB-DIVISION 2, OF THE NEW YORK STATE EDUCATION LAW.

ONLY COPIES FROM THE ORIGINAL OF THIS SURVEY MARKED WITH AN ORIGINAL OF THE LAND SURVEYOR'S INKED SEAL OR EMBOSSED SEAL SHALL BE CONSIDERED TO BE VALID TRUE COPIES.

CERTIFICATIONS INDICATED HEREON SHALL RUN ONLY TO THE PERSON FOR WHOM THE SURVEY IS PREPARED, AND ON HIS BEHALF TO THE TITLE COMPANY, GOVERNMENTAL AGENCY AND LENDING INSTITUTION LISTED HEREON, AND TO THE ASSIGNEES OF THE LENDING INSTITUTION. CERTIFICATIONS ARE NOT TRANSFERABLE TO ADDITIONAL INSTITUTIONS OR SUBSEQUENT OWNERS.

RAYNOR, MARCKS
&
CARRINGTON
SURVEYING
P.O. BOX 5027
QUOGUE, N.Y.
631-653-4066

53 S. PHILLIPS AVE.

AREA: 23,006 SQ.FT.
BK:319 PG:35

MAP OF PROPERTY
FOR
CYNTHIA FRANCES TYSKA
SITUATE
SPEONK

UNOFFICIAL

TOWN OF SOUTHAMPTON — SUFFOLK COUNTY, N.Y.
SURVEYED: AUGUST 28, 2024 — SCALE: 1" INCH = 40' FT.

D46—A—20
8/30/24
DRAWN BY: JC
(ARCHIV47 53_PHILLIPS)