Tax Map No. 302-06-04-04
Area = 12500 s.F.
Zone R-20

Refer to Documents Recorded in Suffolk County Clerk's Office
Filed Map 1664 (Dec. 3, 1948)

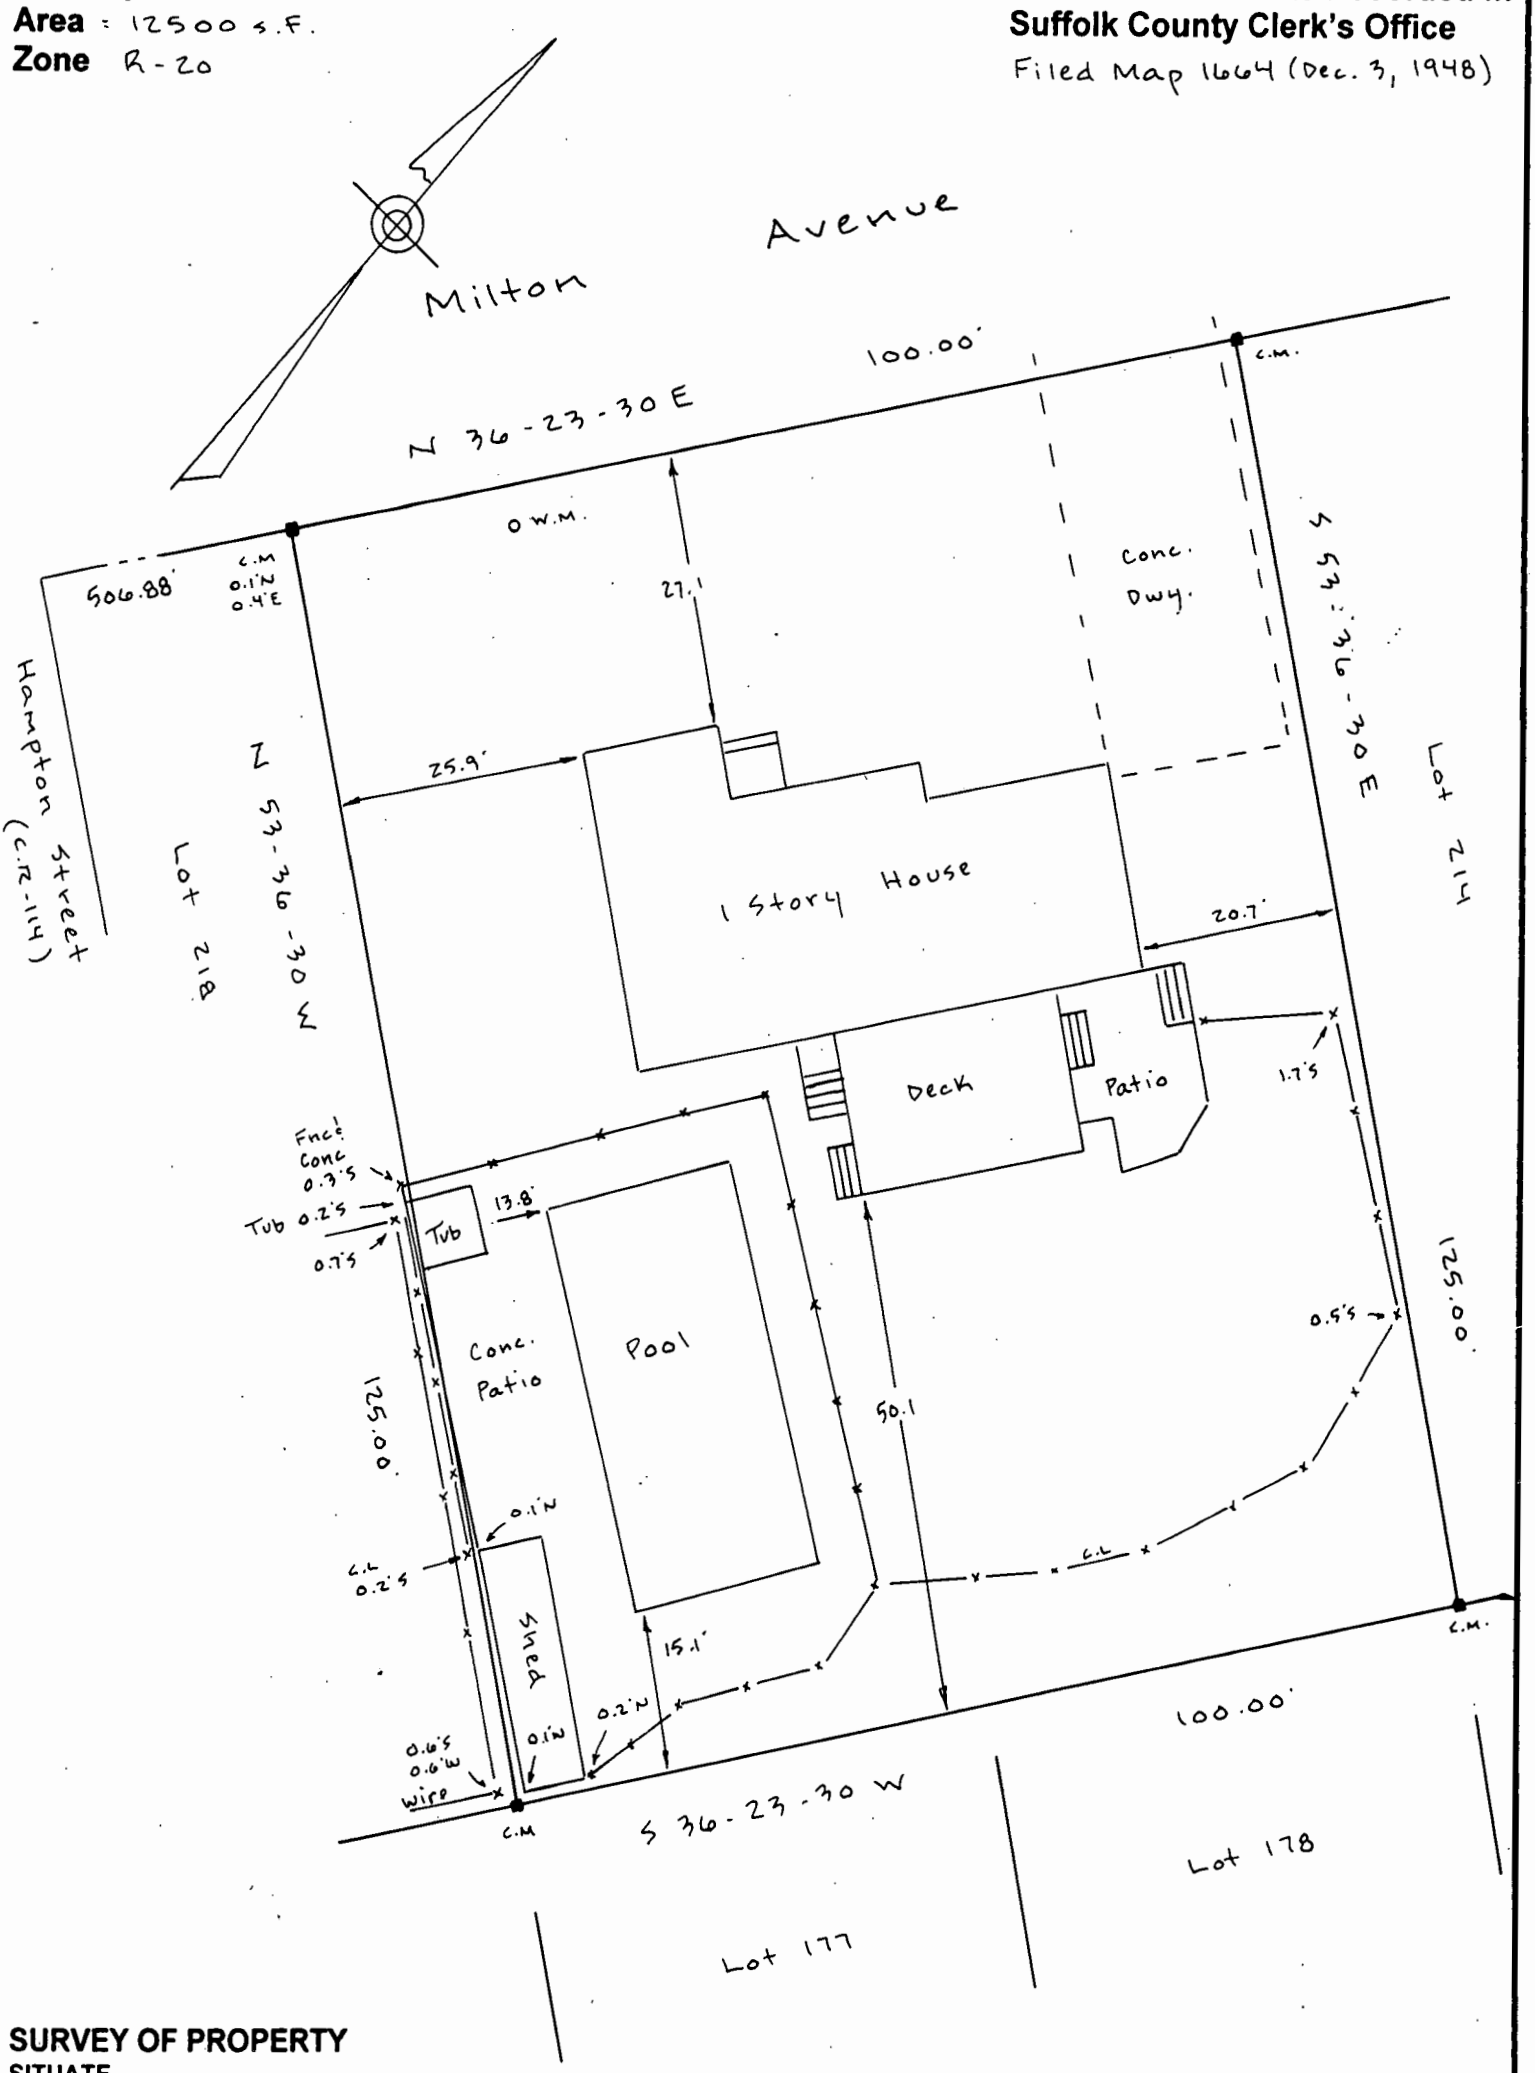

SURVEY OF PROPERTY
SITUATE

Lots 215 & 217 ~ Sec. 2
"Azurest"
Village of Sag Harbor

TOWN OF EAST HAMPTON
SUFFOLK COUNTY, NEW YORK

CERTIFIED TO:
Dennis Hairston

LICENSED LAND SURVEYOR
JACOB M. BUCHHEIT
LICENSE NO. 49400
WILLIAM G. LOWE
LICENSE NO. 49476
STATE OF NEW YORK

UNAUTHORIZED ALTERATION OR ADDITION TO THIS SURVEY IS A VIOLATION OF SECTION 7209 OF THE NEW YORK STATE EDUCATION LAW.

COPIES OF THIS SURVEY MAP NOT BEARING THIS LAND SURVEYOR'S INKED SEAL OR EMBOSSED SEAL SHALL NOT BE CONSIDERED TO BE A VALID TRUE COPY.

GUARANTEES INDICATED HEREON SHALL RUN ONLY TO THE PERSON FOR WHOM THE SURVEY IS PREPARED AND ON HIS BEHALF TO THE TITLE COMPANY, GOVERNMENTAL AGENCY AND LENDING INSTITUTION LISTED HEREON AND TO THE ASSIGNEES OF THE LENDING INSTITUTION. GUARANTEES ARE NOT TRANSFERABLE TO ADDITIONAL INSTITUTIONS OR SUBSEQUENT OWNERS

R.O.W. EASEMENTS, AND UNDERGROUND UTILITIES WHETHER ABANDONED OR IN USE UNLESS OTHERWISE NOTED ARE NOT SHOWN ON THIS SURVEY.

DOLLIVER ASSOCIATES
LAND SURVEYORS
HAMPTON BAYS, N. Y.

PREPARED 3-23-02 SURVEYED Mar 4, 2002
SCALE 1" = 20' ■ DENOTES MONUMENTS ▲ DENOTES STAKES

BK 192 PG 24