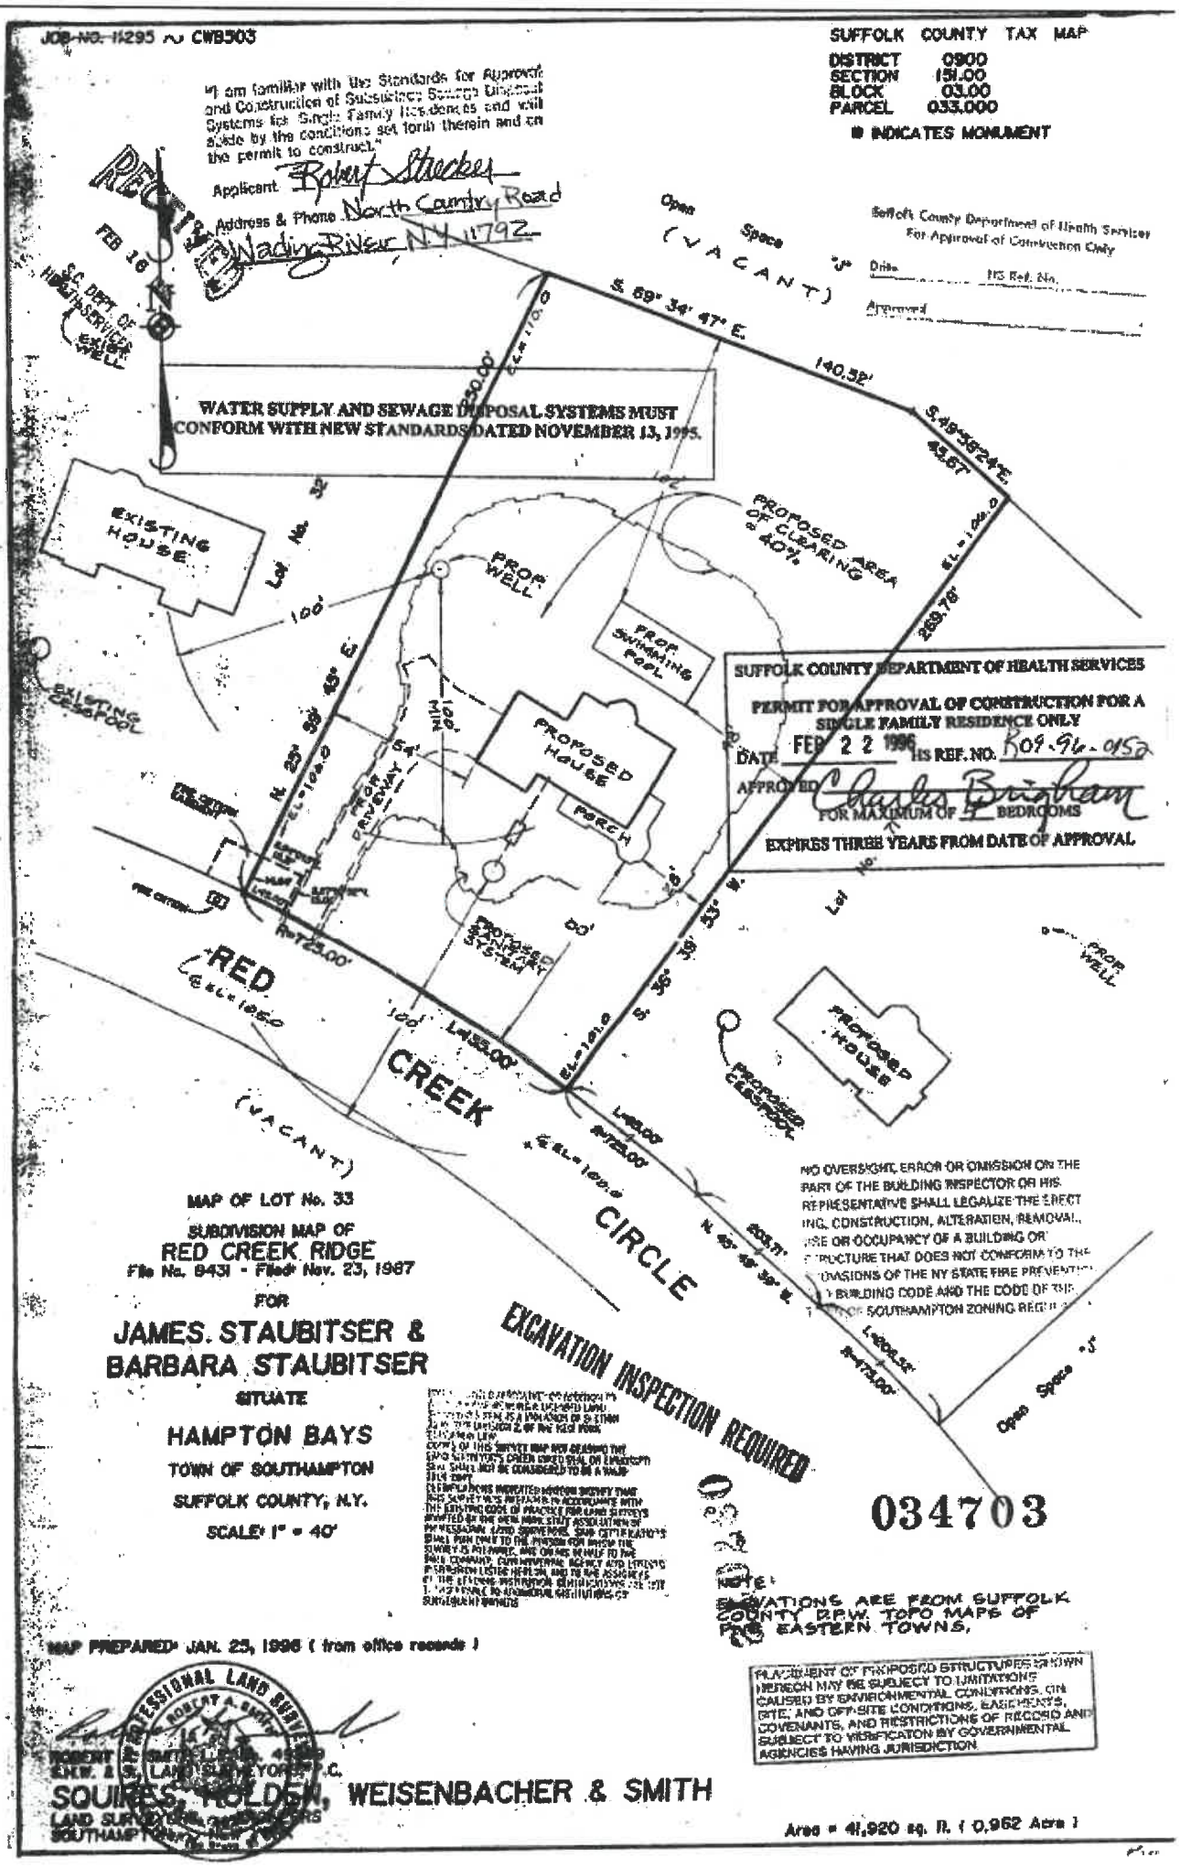
JOB NO. 11295 ~ CWB503
SUFFOLK COUNTY TAX MAP
DISTRICT 0900
SECTION 151.00
BLOCK 03.00
PARCEL 033.000
INDICATES MONUMENT
I am familiar with the Standards for Approval and Construction of Subsurface Sewage Disposal Systems for Single Family Residences and will abide by the conditions set forth therein and on the permit to construct.
Applicant Robert Steckes
Address & Phone North Country Road Wading River, N.Y. 11792
Suffolk County Department of Health Services
For Approval of Construction Only
Date
HS Ref. No.
Approved
RECEIVED
FEB 16
S.C. DEPT. OF HEALTH SERVICES
EXIST. WELL
Open Space "J"
(VACANT)
S. 59° 34' 47" E.
140.32'
S. 49° 38' 24" E.
45.67'
WATER SUPPLY AND SEWAGE DISPOSAL SYSTEMS MUST CONFORM WITH NEW STANDARDS DATED NOVEMBER 13, 1995.
EXISTING HOUSE
PROPOSED AREA OF CLEARING = 40%
PROP. WELL
PROP. SWIMMING POOL
PROPOSED HOUSE
PORCH
PROPOSED DRIVEWAY
PROPOSED SYSTEM
EXISTING SEEPAGE POOL
SUFFOLK COUNTY DEPARTMENT OF HEALTH SERVICES
PERMIT FOR APPROVAL OF CONSTRUCTION FOR A SINGLE FAMILY RESIDENCE ONLY
DATE FEB 22 1996 HS REF. NO. 509-96-052
APPROVED Charles Brigham
FOR MAXIMUM OF 4 BEDROOMS
EXPIRES THREE YEARS FROM DATE OF APPROVAL
RED CREEK
CREEK
CIRCLE
(VACANT)
PROPOSED HOUSE
PROPOSED SEEPAGE POOL
PROP. WELL
EXCAVATION INSPECTION REQUIRED
NO OVERSIGHT, ERROR OR OMISSION ON THE PART OF THE BUILDING INSPECTOR OR HIS REPRESENTATIVE SHALL LEGALIZE THE ERECTING, CONSTRUCTION, ALTERATION, REMOVAL, USE OR OCCUPANCY OF A BUILDING OR STRUCTURE THAT DOES NOT CONFORM TO THE PROVISIONS OF THE NY STATE FIRE PREVENTION BUILDING CODE AND THE CODE OF THE TOWN OF SOUTHAMPTON ZONING REGULATIONS
034703
NOTE: ELEVATIONS ARE FROM SUFFOLK COUNTY REV. TOPO MAPS OF THE EASTERN TOWNS.
PLACEMENT OF PROPOSED STRUCTURES SHOWN HEREON MAY BE SUBJECT TO LIMITATIONS CAUSED BY ENVIRONMENTAL CONDITIONS, ON SITE, AND OFF-SITE CONDITIONS, EASEMENTS, COVENANTS, AND RESTRICTIONS OF RECORD AND SUBJECT TO VERIFICATION BY GOVERNMENTAL AGENCIES HAVING JURISDICTION.
MAP OF LOT No. 33
SUBDIVISION MAP OF
RED CREEK RIDGE
File No. 8431 - Filed: Nov. 23, 1987
FOR
JAMES. STAUBITSER & BARBARA STAUBITSER
SITUATE
HAMPTON BAYS
TOWN OF SOUTHAMPTON
SUFFOLK COUNTY, N.Y.
SCALE: 1" = 40'
MAP PREPARED: JAN. 25, 1996 (from office records)
PROFESSIONAL LAND SURVEYOR
ROBERT A. SMITH
ROBERT A. SMITH, L.S. No. 49,580
N.Y.S. LICENSED LAND SURVEYOR P.C.
SQUIRES, HOLDEN, WEISENBACHER & SMITH
LAND SURVEYORS
SOUTHAMPTON, NEW YORK
Area = 41,920 sq. ft. (0.962 Acre)