(1) UNAUTHORIZED ALTERATION OR ADDITION TO THIS SURVEY IS A VIOLATION OF NEW YORK STATE EDUCATION LAW (2) DISTANCES SHOWN HEREON FROM PROPERTY LINES TO EXISTING STRUCTURES ARE FOR A SPECIFIC PURPOSE AND
HEREON SHALL RUN ONLY TO THE PERSON FOR WHOM THE SURVEY IS PREPARED AND ON THIS BEHALF TO THE TITLE COMPANY, GOVERNMENTAL AGENCY AND LENDING INSTITUTION LISTED HEREON, AND TO THE ASSIGNEES OF THE LENDING INSTITUTION. CERTIFICATIONS ARE NOT

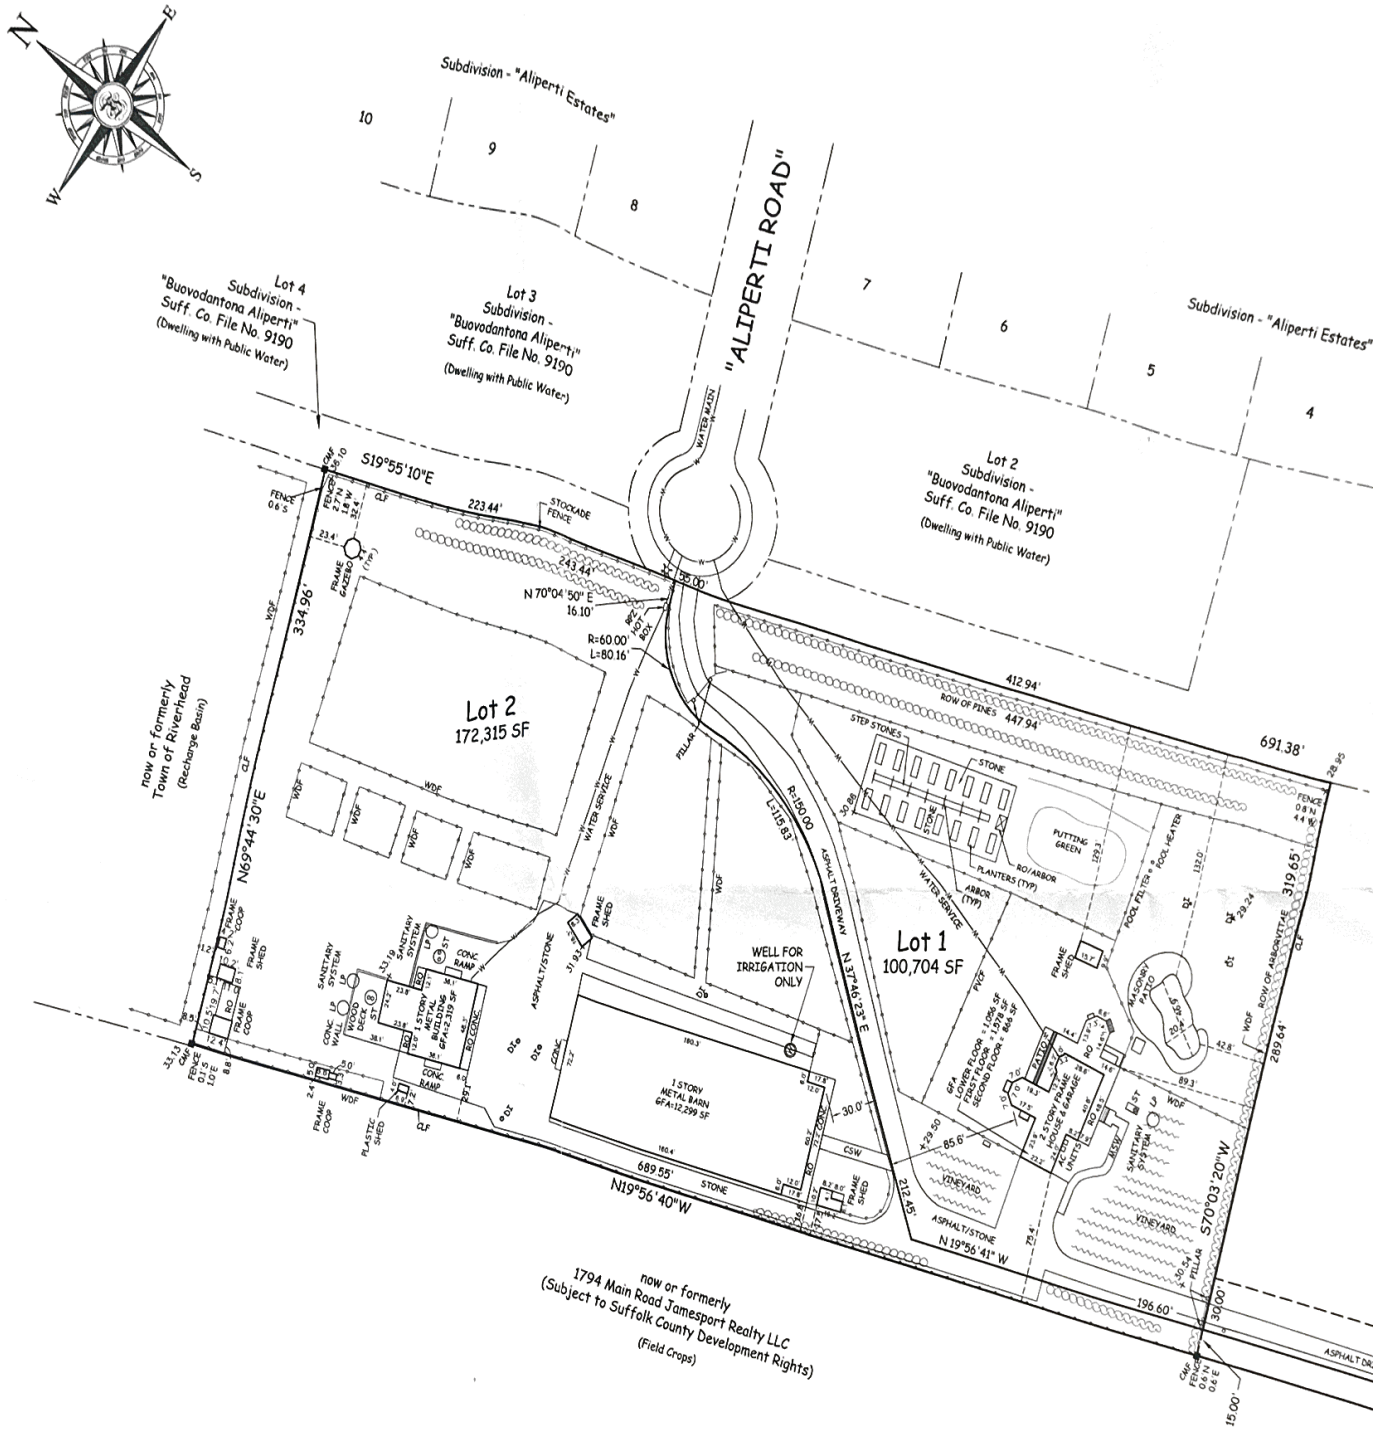

SUFFOLK COUNTY DEPARTMENT OF
HEALTH SERVICES GREAT RIVER, N.Y.

DATE _____

THIS IS TO CERTIFY THAT THE PROPOSED REALTY SUBDIVISION OR DEVELOPMENT FOR **THE HEIDI MAGNUSSEN REVOCABLE TRUST** IN THE TOWN OF **RIVERHEAD** WITH A TOTAL OF **2** LOTS WAS APPROVED ON THE ABOVE DATE. WATER SUPPLIES AND SEWAGE DISPOSAL FACILITIES MUST CONFORM TO CONSTRUCTION STANDARDS IN EFFECT AT THE TIME OF CONSTRUCTION AND ARE SUBJECT TO SEPARATE PERMITS PURSUANT TO THOSE STANDARDS. THIS APPROVAL SHALL BE VALID ONLY IF THE REALTY SUBDIVISION OR DEVELOPMENT MAP IS DULY FILED WITH THE COUNTY CLERK WITHIN ONE YEAR OF THIS DATE. CONSENT IS HEREBY GIVEN FOR THE FILING OF THIS MAP ON WHICH THIS ENDORSEMENT APPEARS IN THE OFFICE OF THE COUNTY CLERK IN ACCORDANCE WITH PROVISIONS OF THE PUBLIC HEALTH LAW AND THE SUFFOLK COUNTY SANITARY CODE.

_____ JOHN SOHNGEN, P.E.
DIRECTOR, DIVISION OF ENVIRONMENTAL QUALITY

DWG FILE: R:\2010\2010_0171\dwg\2026_0059\2010_0171_2026_0059_ms.dwg
PLOT DATE: May 29, 2026 - 11:43am
PLOTTED BY: DEA