**SURVEYED FOR: JOHN S. & GRACE E. MULLEN**
PROPERTY LOCATED AT INC. VILLAGE OF NORTH HAVEN
BLOCK "B" LOT No. 13 & P/O LOT 10
AMENDED MAP OF HARBOR VIEW
FILED: AUGUST 12, 1935; FILE No. 1189
TOWN OF SOUTHAMPTON
SUFFOLK COUNTY, NEW YORK
S.C.T.M. # 901-005-01-44
AREA = 39,575 SF. = 0.9085 ACRES

RECEIVED
JUN 9 1995
VILLAGE OF NORTH HAVEN

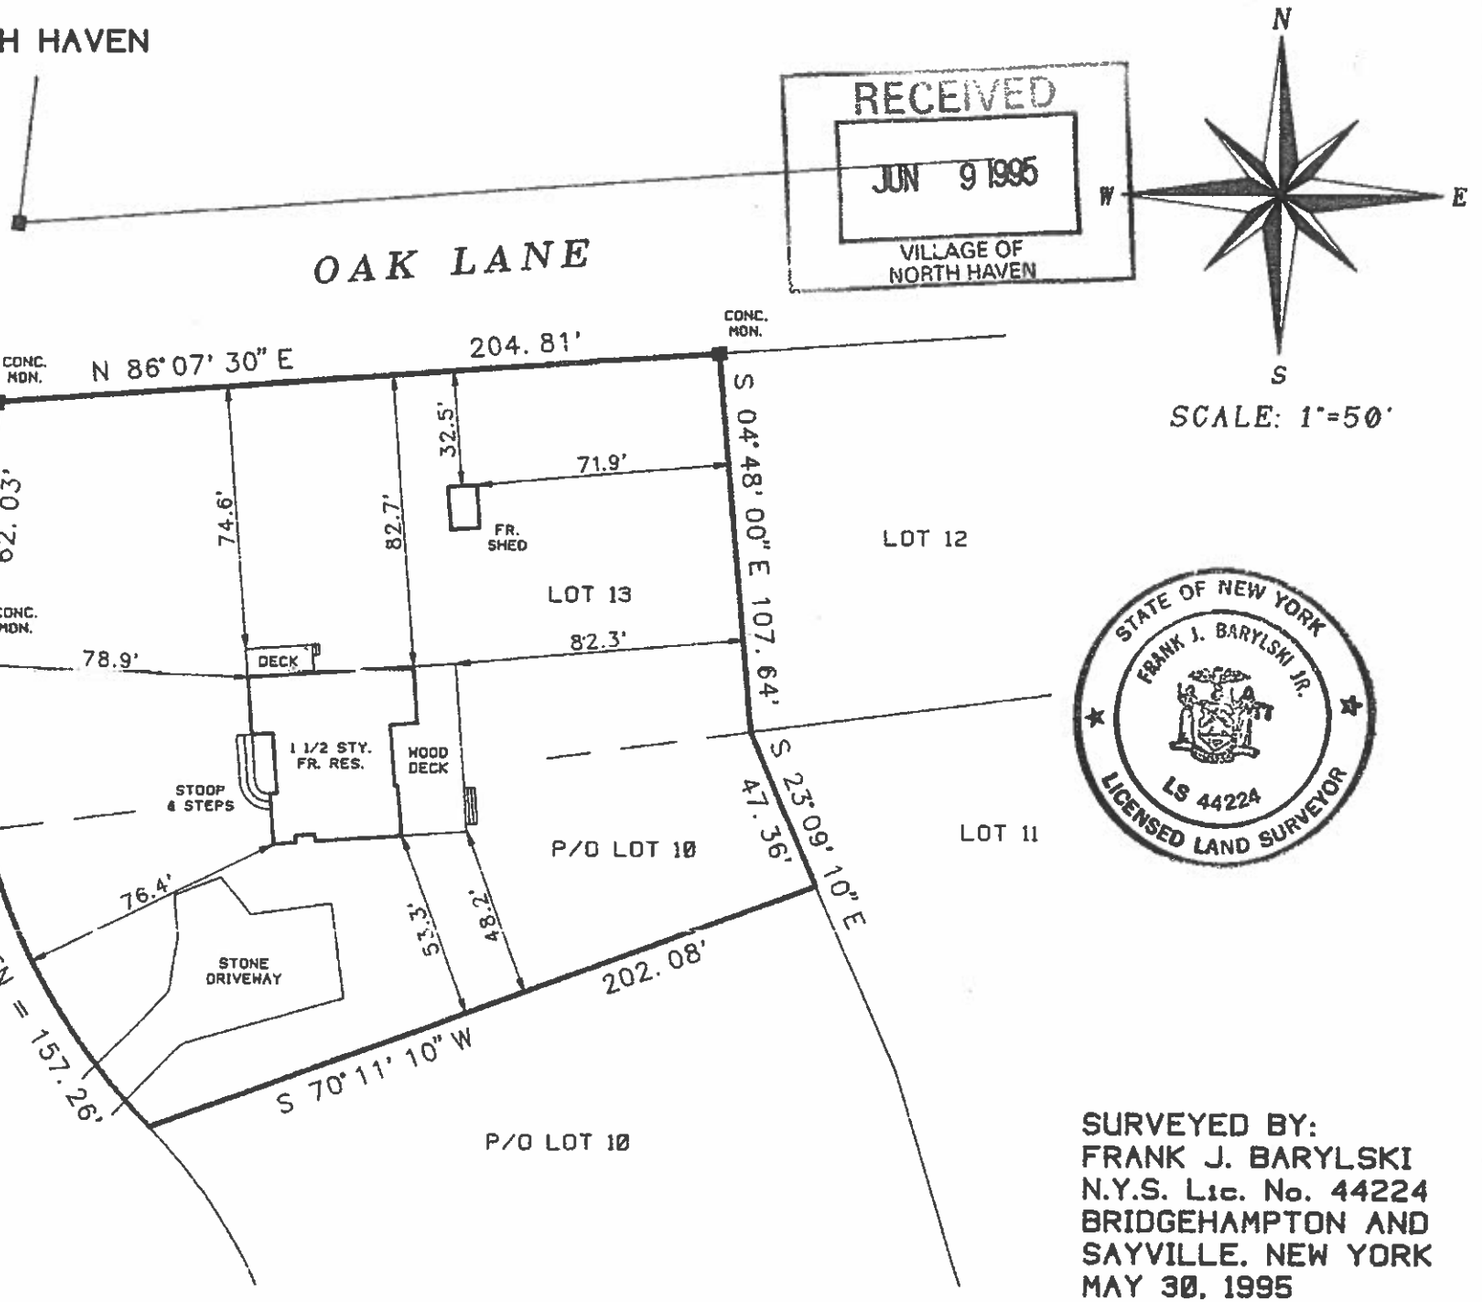


SCALE: 1"=50'

STATE OF NEW YORK
FRANK J. BARYLSKI JR.
LS 44224
LICENSED LAND SURVEYOR

Unauthorized alteration or addition to this survey is a violation of Section 7209 of the New York State Education Law.

Copies of this survey map not bearing the Land Surveyor's inked seal or embossed seal shall not be considered to be a valid true copy.

Guarantees or certifications indicated hereon shall run only to the person for whom the survey is prepared, and on his behalf to the title company, governmental agency and lending institution listed hereon, and to the assignees of the lending institution. Guarantees or certifications are not transferable to additional institutions or subsequent owners.

CERTIFIED TO:
JOHN S. MULLEN
GRACE E. MULLEN
STEWART TITLE CO.

SURVEYED BY:
FRANK J. BARYLSKI
N.Y.S. Lic. No. 44224
BRIDGEHAMPTON AND
SAYVILLE, NEW YORK
MAY 30, 1995

16703