


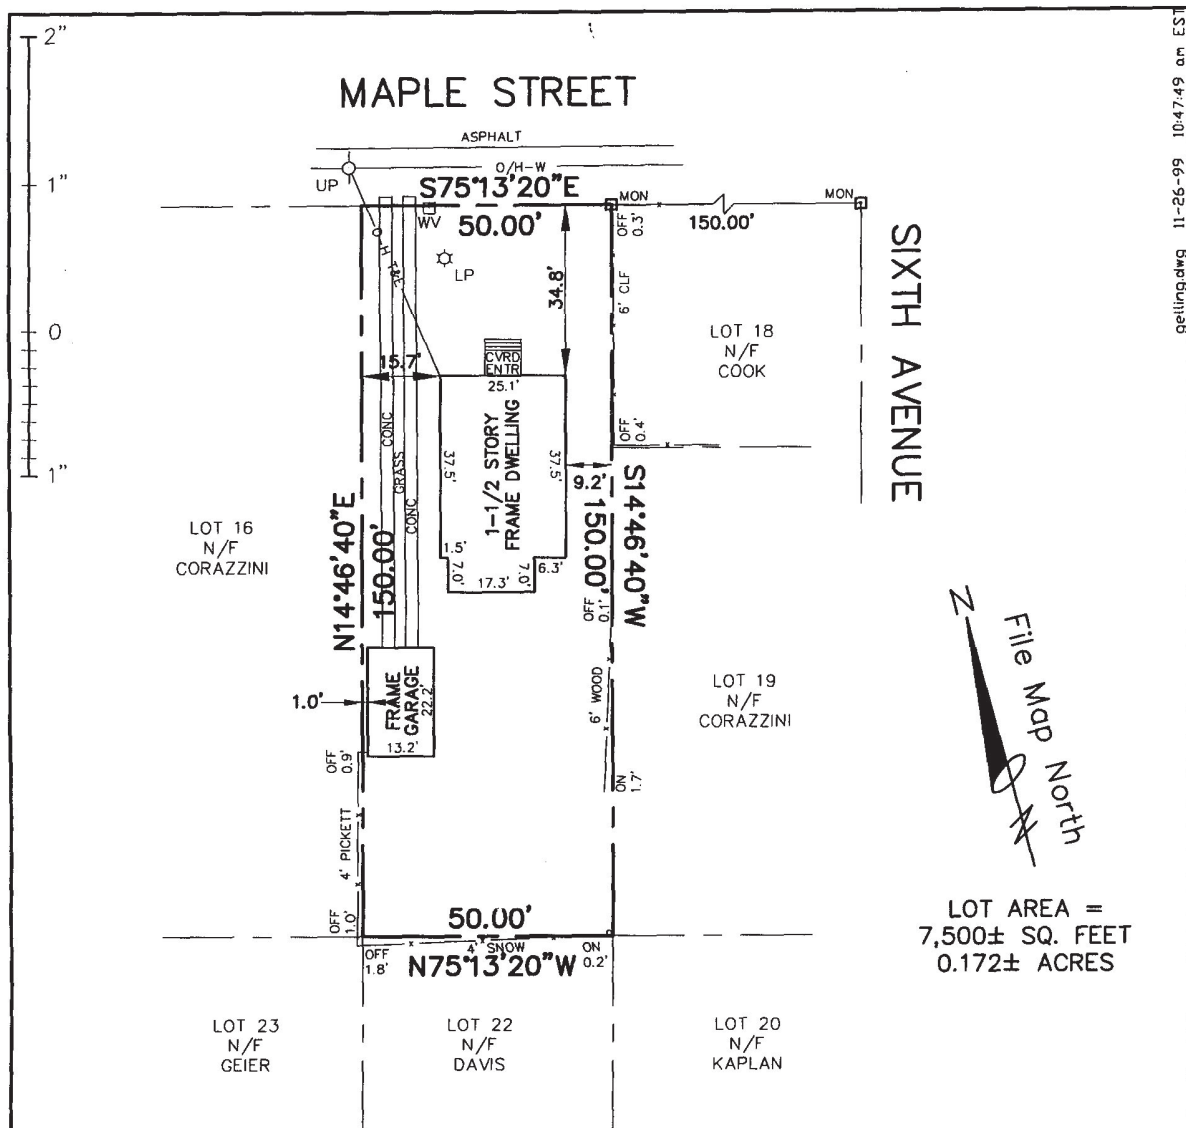

LOT AREA =
7,500± SQ. FEET
0.172± ACRES

CERTIFIED TO:

SALLY J. GELLING
NATIONAL HOME MORTGAGE BANKING CORPORATION
COMMONWEALTH LAND TITLE INSURANCE COMPANY

FILE MAP REFERENCE:

"SUBDIVISION MAP, PART OF ESTATE OF THOMAS F. PRICE, SR. SITUATE AT GREENPORT, SUFFOLK COUNTY, NEW YORK" FILE MAP No. 851, FILED DECEMBER 12, 1927 (LOT 81).

UNAUTHORIZED ALTERATION OR ADDITION TO A SURVEY MAP BEARING A LICENSED LAND SURVEYOR'S SEAL IS A VIOLATION OF SECTION 7209, SUB-DIVISION 2, OF THE NEW YORK STATE EDUCATION LAW. ONLY COPIES FROM THE ORIGINAL OF THIS SURVEY MARKED WITH AN ORIGINAL OF THE LAND SURVEYOR'S INKED SEAL OR EMBOSSED SEAL SHALL BE CONSIDERED TO BE VALID TRUE COPIES.

CERTIFICATIONS INDICATED HEREON SIGNIFY THAT THIS SURVEY WAS PREPARED IN ACCORDANCE WITH THE EXISTING CODE OF PRACTICE FOR LAND SURVEYS ADOPTED BY THE NEW YORK STATE ASSOCIATION OF PROFESSIONAL LAND SURVEYORS. SAID CERTIFICATIONS SHALL RUN ONLY TO THE PERSON FOR WHOM THE SURVEY IS PREPARED, AND ON THEIR BEHALF TO THE TITLE COMPANY, GOVERNMENTAL AGENCY AND LENDING INSTITUTION LISTED HEREON, AND THE ASSIGNEES OF THE LENDING INSTITUTION. CERTIFICATIONS ARE NOT TRANSFERABLE TO ADDITIONAL INSTITUTIONS OR SUBSEQUENT OWNERS.
COPYRIGHT (C) 1999, F. MICHAEL HEMMER, L.S.

Field Work: FMH, JAS	Project No. PLSC 99-08
Drawn By: FMH	Drawing Name: GELLING.DWG
Checked By: FMH	Scale: 1" = 30'
Reviewed By: FMH	Date: 26 NOV 1999

Revisions:

11/26/99

SALLY J. GELLING
PROPERTY SITUATE AT
611 MAPLE STREET
GREENPORT, NEW YORK
COUNTY OF SUFFOLK, TOWN OF SOUTHDOLD
DISTRICT 1000, SECTION 42, BLOCK 1, LOT 17

Prepared By
F. Michael Hemmer, L.S.
41 Rosewood Drive, Sag Harbor, New York
(516) 725-7199 hemmer@hamptons.com

Sheet Title: **TITLE SURVEY**

Sheet
1 OF 1