

DISTRICT	0900
SECTION	022.00
BLOCK	01.00
PARCEL	045.004

MAP OF PROPERTY
FOR
JOHN TAYLOR
SITUATE
BRIDGEHAMPTON
TOWN OF SOUTHAMPTON
UFFOLK COUNTY, NEW YORK

AREA = 83,000 S.F. (1.905 ACRES)

SCALE: 1" = 40'

UNAUTHORIZED ALTERATION OR ADDITION TO A LENDING INSTRUMENT, INCLUDING THIS INSTRUMENT, IS A VIOLATION OF SECTION 205a, SUBDIVISION 2 OF THE NEW YORK REAL PROPERTY LAW.

COPIES OF THIS SURVEY MAP NOT BEARING THE LENDING COMPANY'S GREEN, RED OR BLUE IMPROVED SURVEY MAP NOT BE CONSIDERED TO BE A VALID TRAIL COPY.

CERTIFICATIONS INDICATED HEREON SIGNIFY THAT THIS SURVEY WAS PREPARED IN ACCORDANCE WITH THE EXISTING CODE OF PRACTICE FOR LAND SURVEYS ADOPTED BY THE NEW YORK STATE ASSOCIATION OF PROFESSIONAL LAND SURVEYORS. SAID CERTIFICATIONS SHALL RUN ONLY TO THE PERSON FOR WHOM THE SURVEY IS PREPARED AND ON THEIR BEHALF TO THE TITLE COMPANY, GOVERNMENTAL AGENCY AND LENDING INSTITUTION LISTED HEREON AND TO THE ASSIGNEES OF THE LENDING INSTITUTION. CERTIFICATIONS ARE NOT TRANSFERABLE TO ADDITIONAL INSTITUTIONS OR SUBSEQUENT OWNERS.

SURVEYED: OCTOBER 10, 2022


LESTER HOLDEN, L.S. No. 49548

S. H. W. and S., LAND SURVEYORS, P.C.

SQUIRES, HOLDEN, WEISENBACHER & SMITH

LAND SURVEYING ~ LAND PLANNING ~ ENGINEERING

SOUTHAMPTON ~ NEW YORK

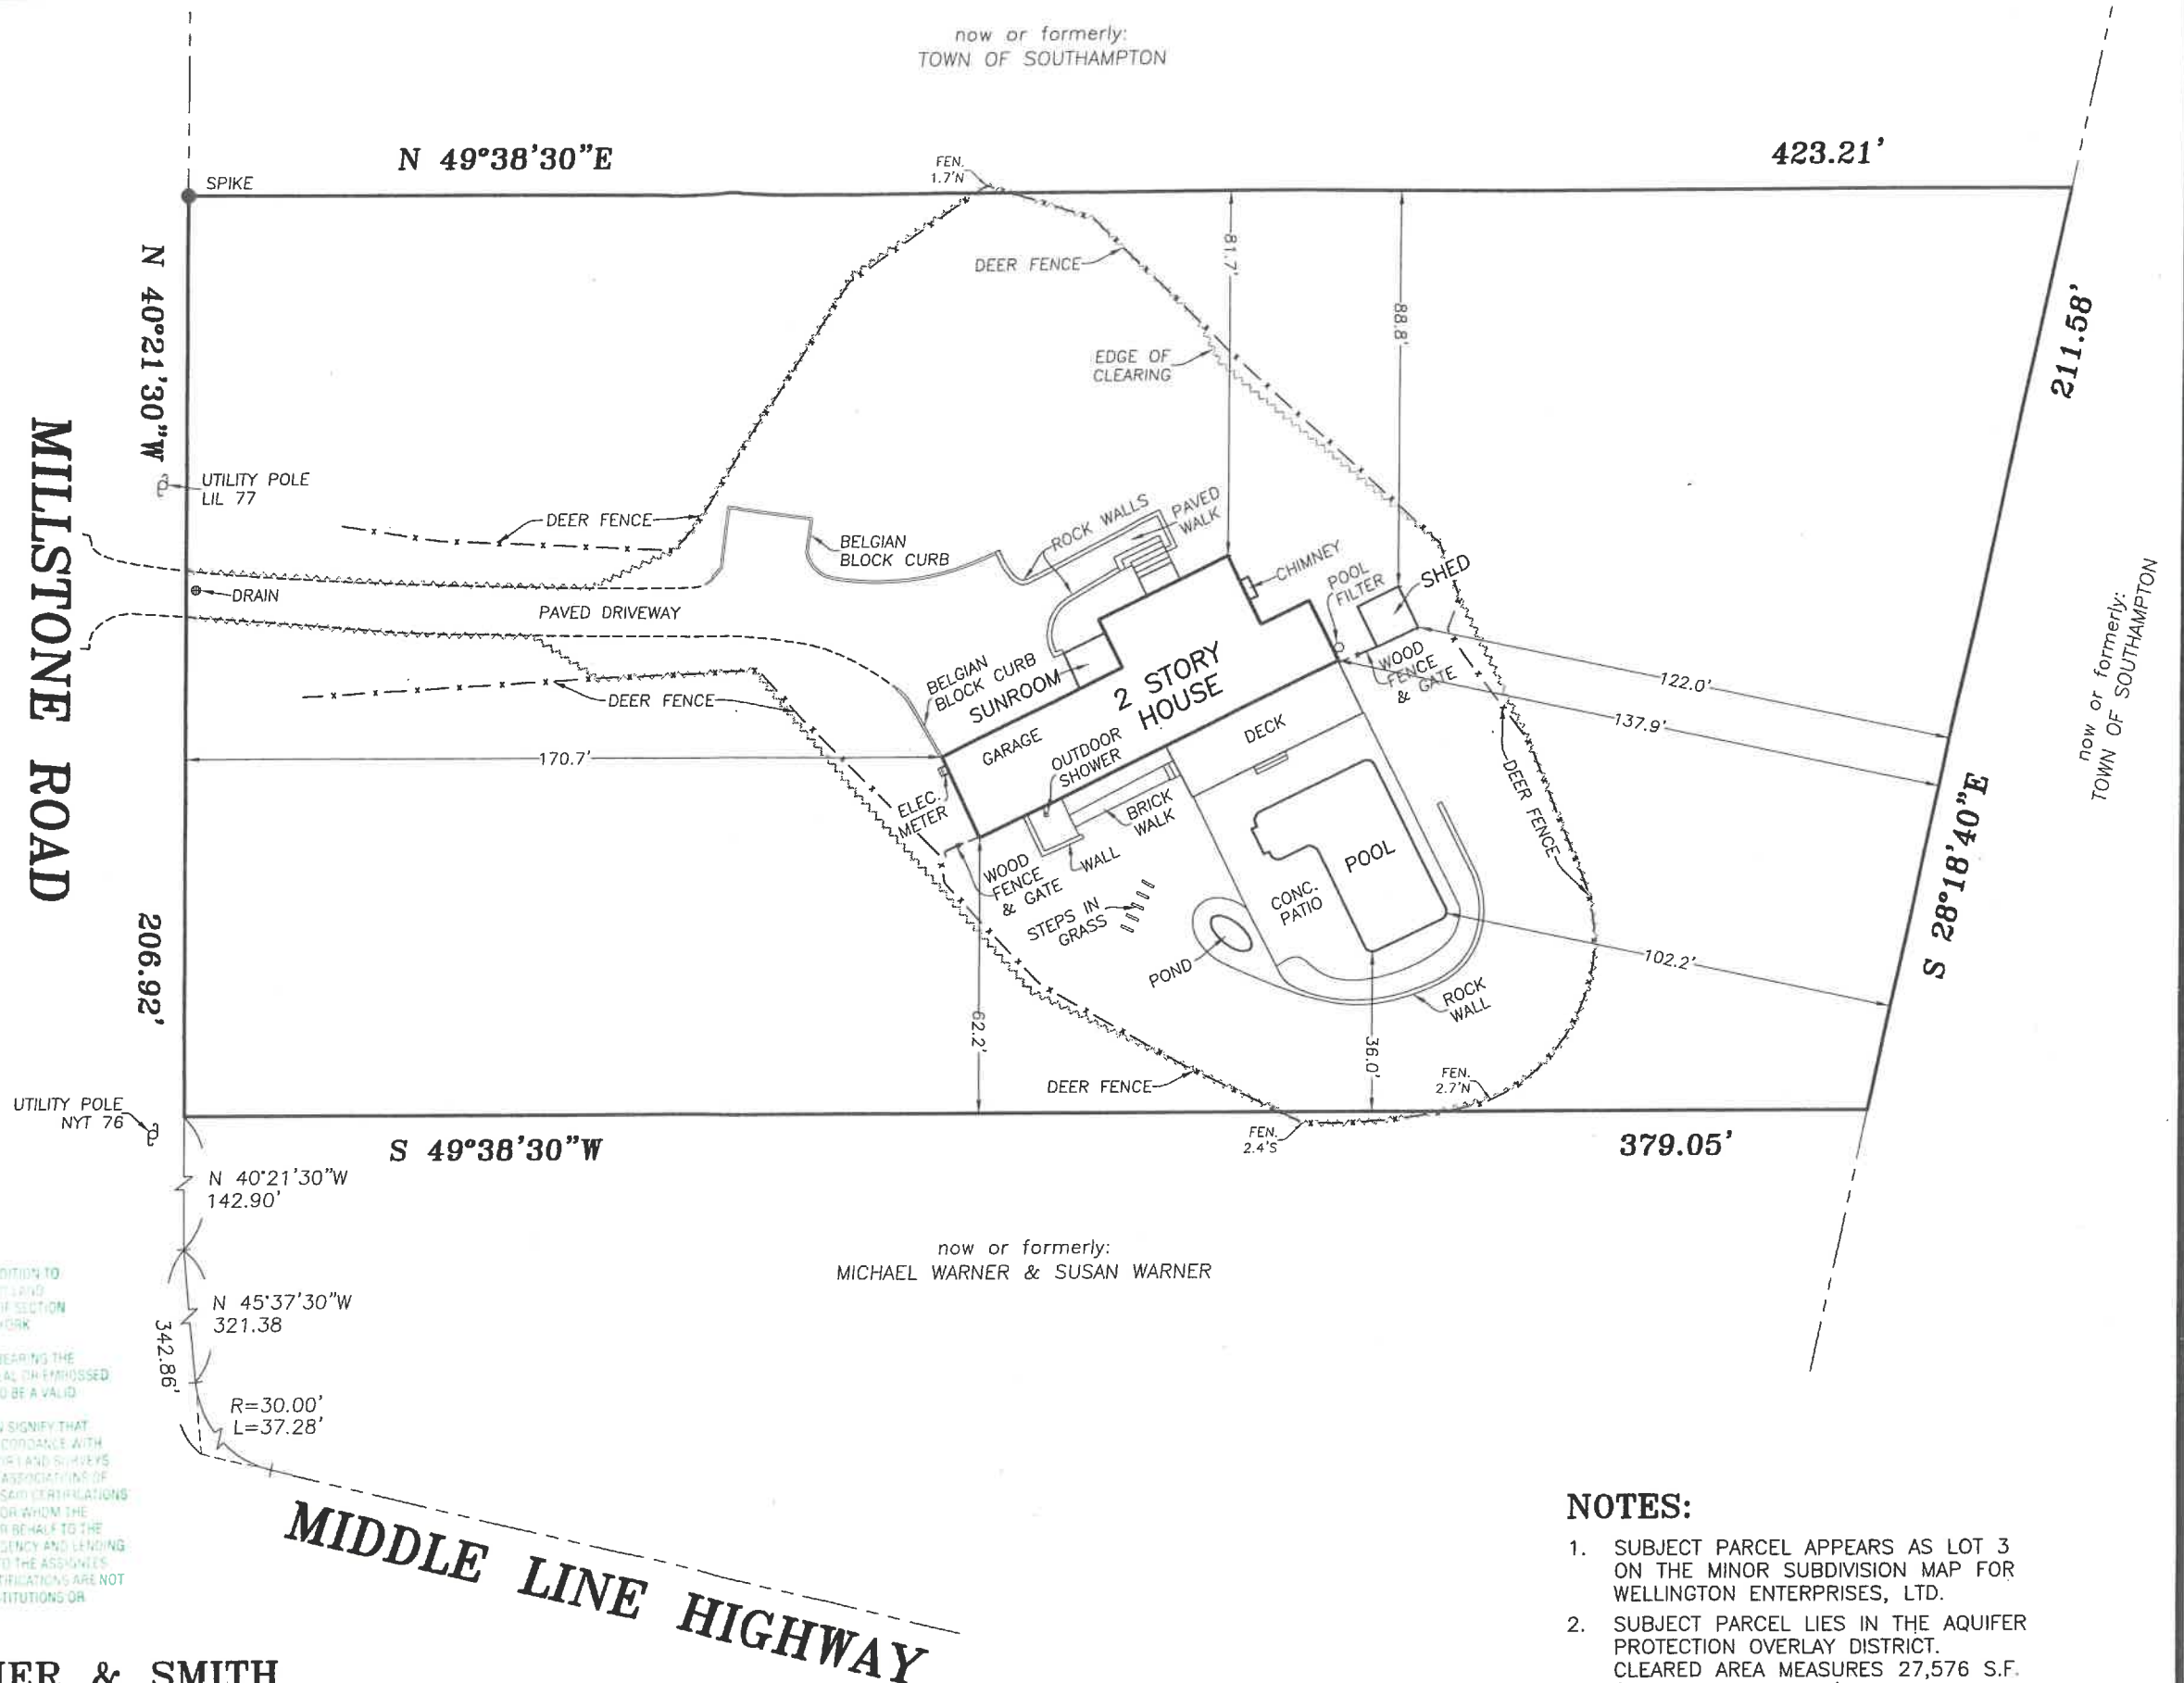

NOTES:

1. SUBJECT PARCEL APPEARS AS LOT 3 ON THE MINOR SUBDIVISION MAP FOR WELLINGTON ENTERPRISES, LTD.
2. SUBJECT PARCEL LIES IN THE AQUIFER PROTECTION OVERLAY DISTRICT. CLEARED AREA MEASURES 27,576 S.F. (33.2% OF LOT AREA)