
S-58754

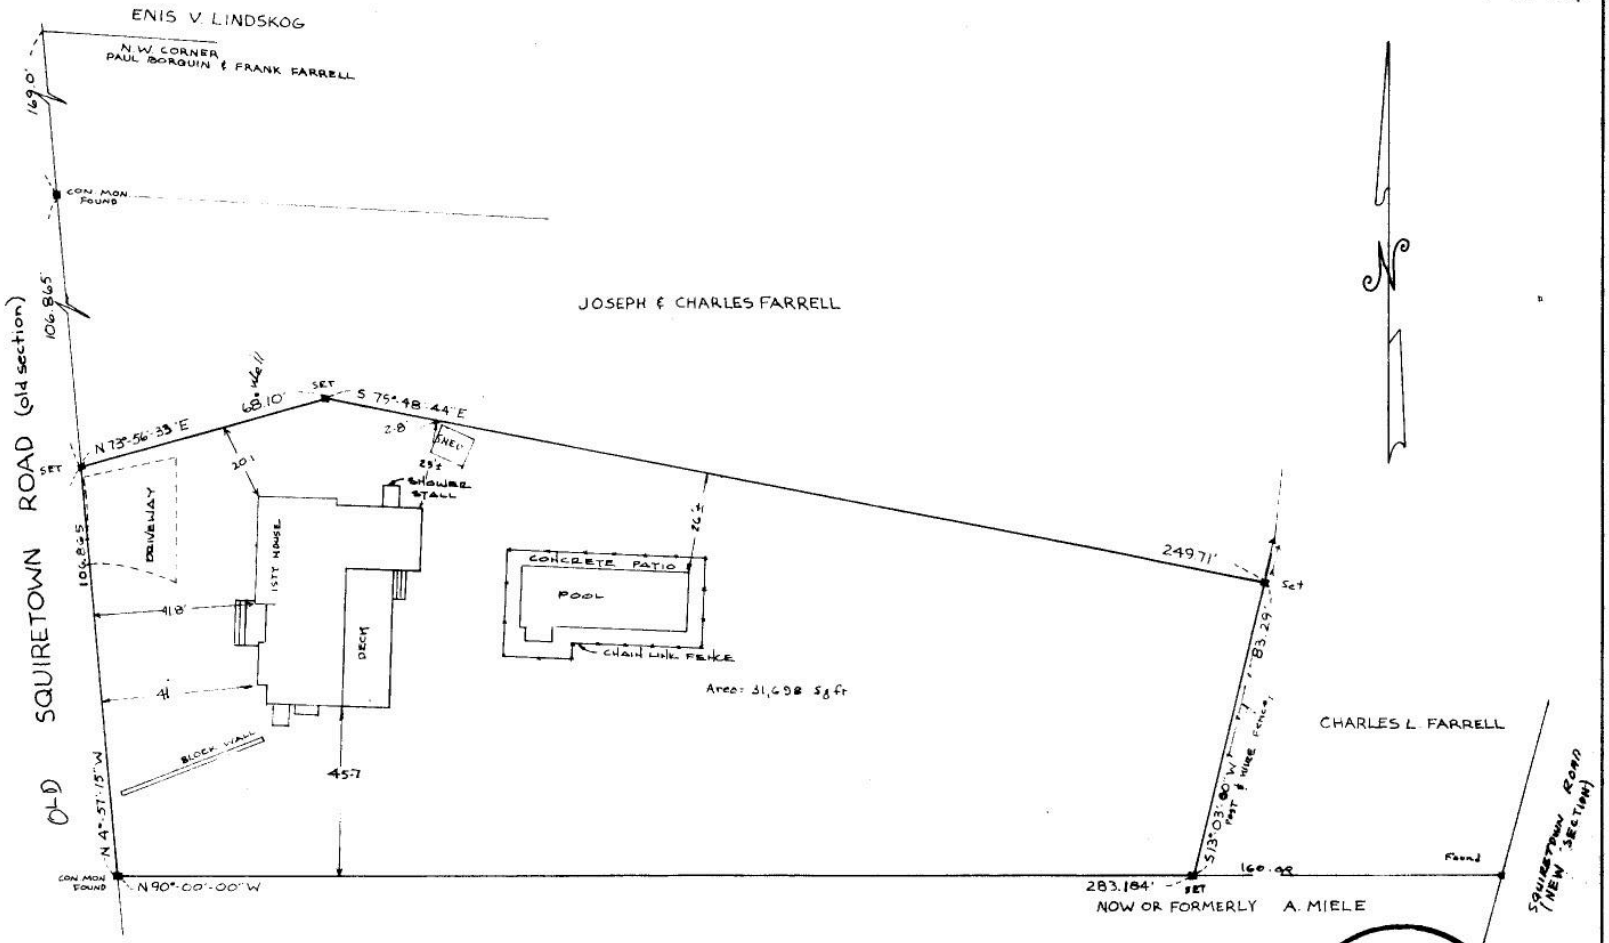

TAX MAP	
DISTRICT	0900
SECTION	205
BLOCK	02
LOT	27.2

RAYNOR & MARCKS
SURVEYORS, P.C.
QUOGUE, N.Y.
516-653-4066

■ = concrete monument

BK. 26 PG. 56,77

A-5058

MAP OF PROPERTY
ALICE & MARGARET GINTY
HAMPTON BAYS

TOWN OF SOUTHAMPTON — SUFFOLK COUNTY, NY.
SURVEYED - JUNE 6, 1977 — SCALE 1 INCH = 30' FEET
RE-DATE NOV 11, 1982, LOCATE ADDITIONS JULY 15, 1983
RE-DATE DEC. 8, 1987

CERTIFIED TO -
EASTERN FEDERAL SAVINGS & LOAN ASSOC.
SECURITY TITLE INSURANCE CORP.

STATE OF NEW YORK
MARVIN C. RAYNOR
NO. 35137
LICENSED LAND SURVEYOR

C.M. Raynor 12/8/87

D17 24B